


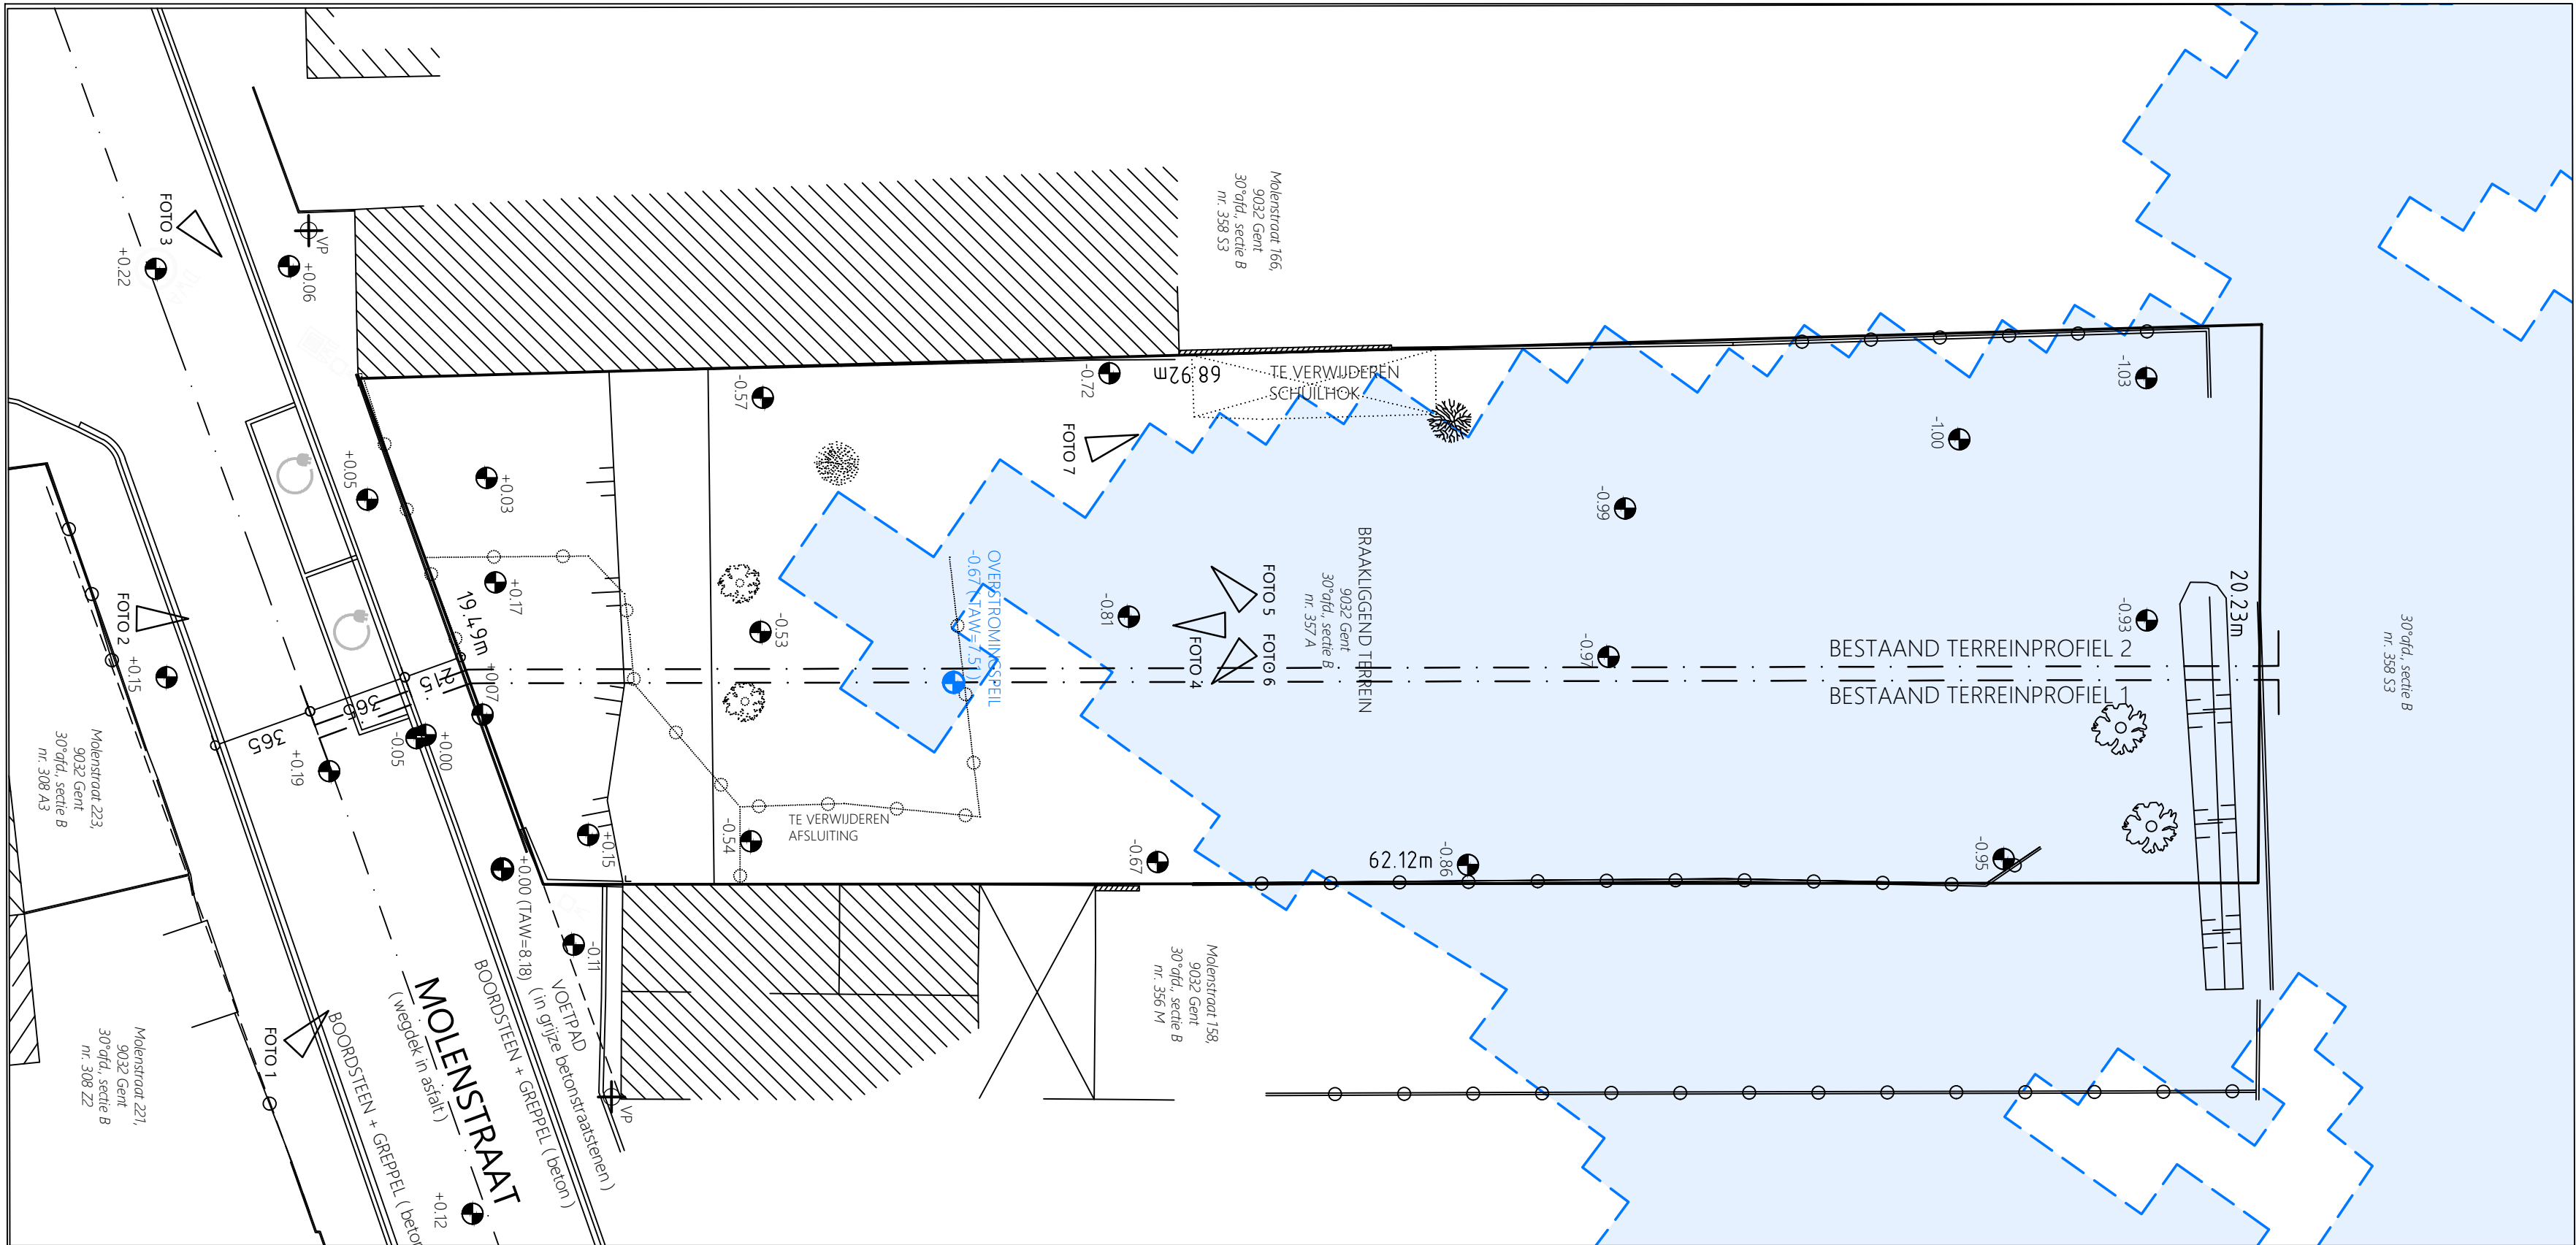

BESTAAND INPLANTINGSPLAN

