


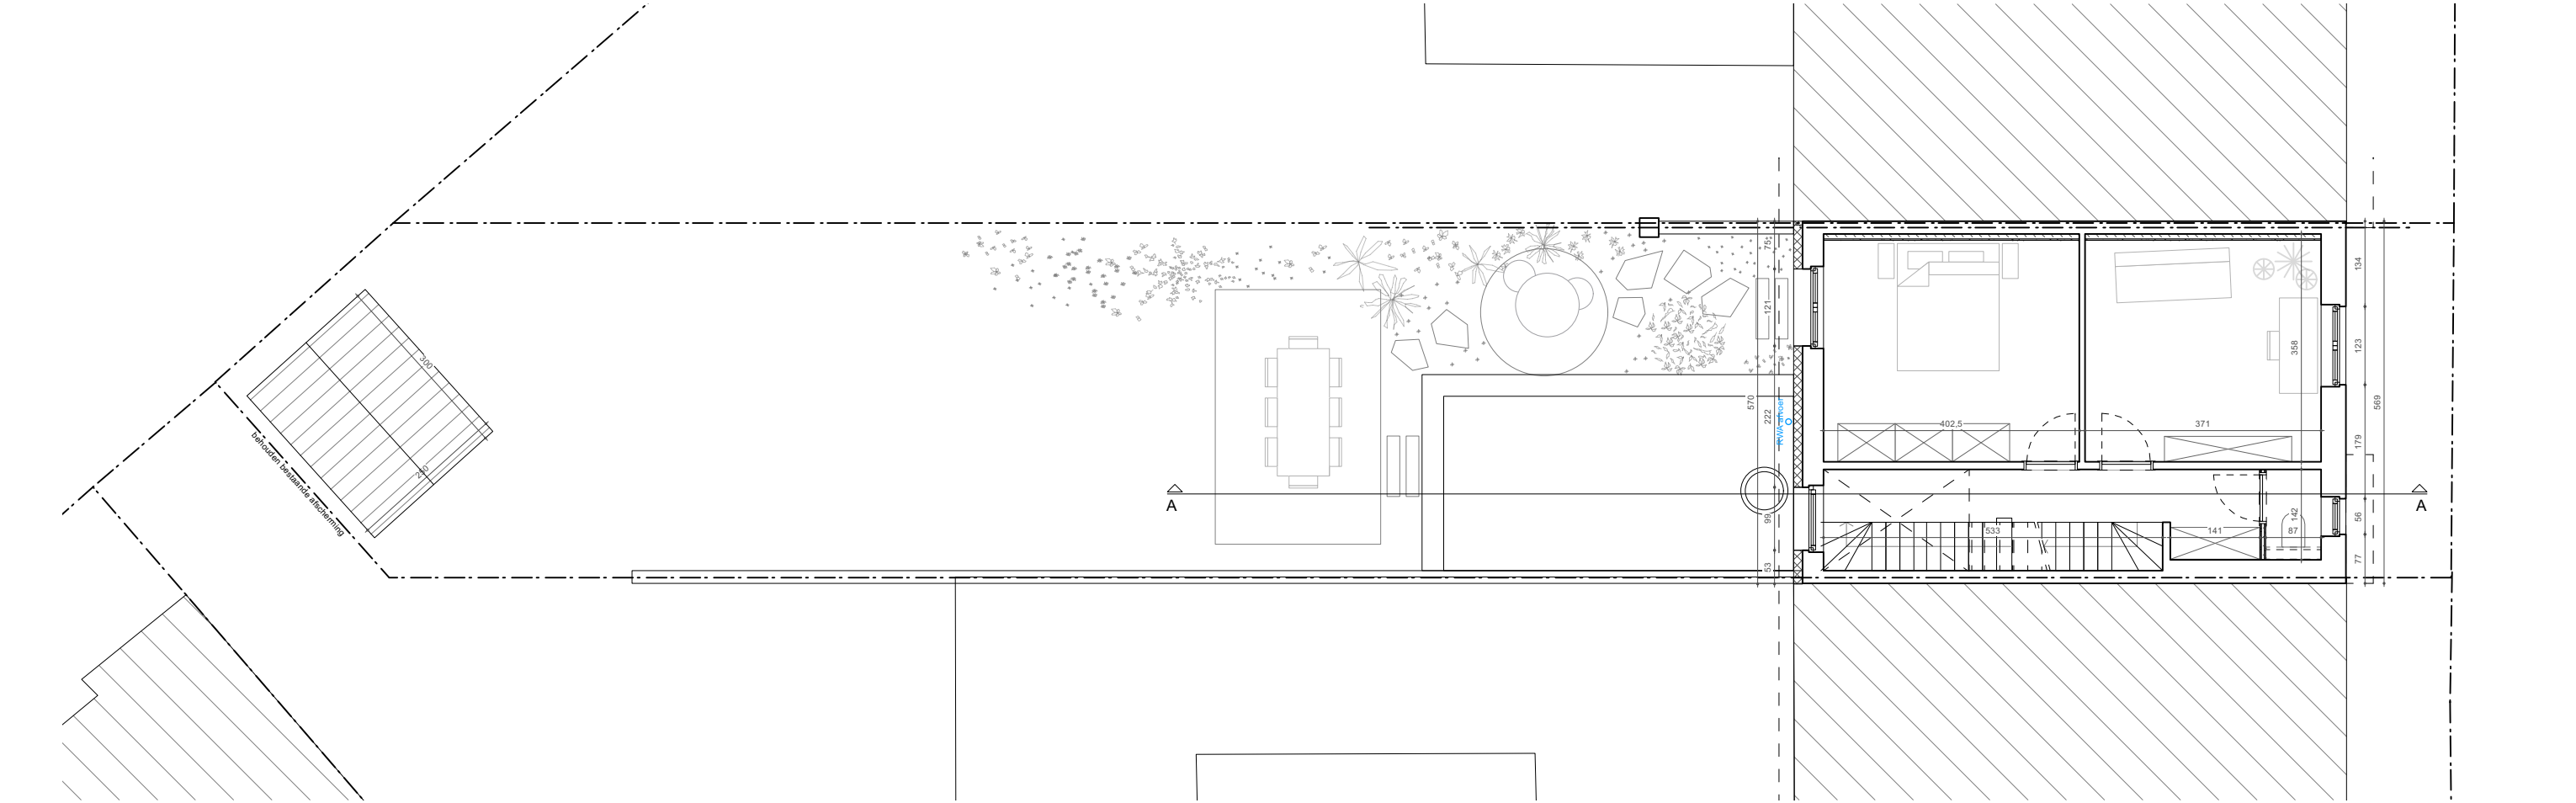

VERGUNDE TOESTAND - PLAN NIVEAU +1