


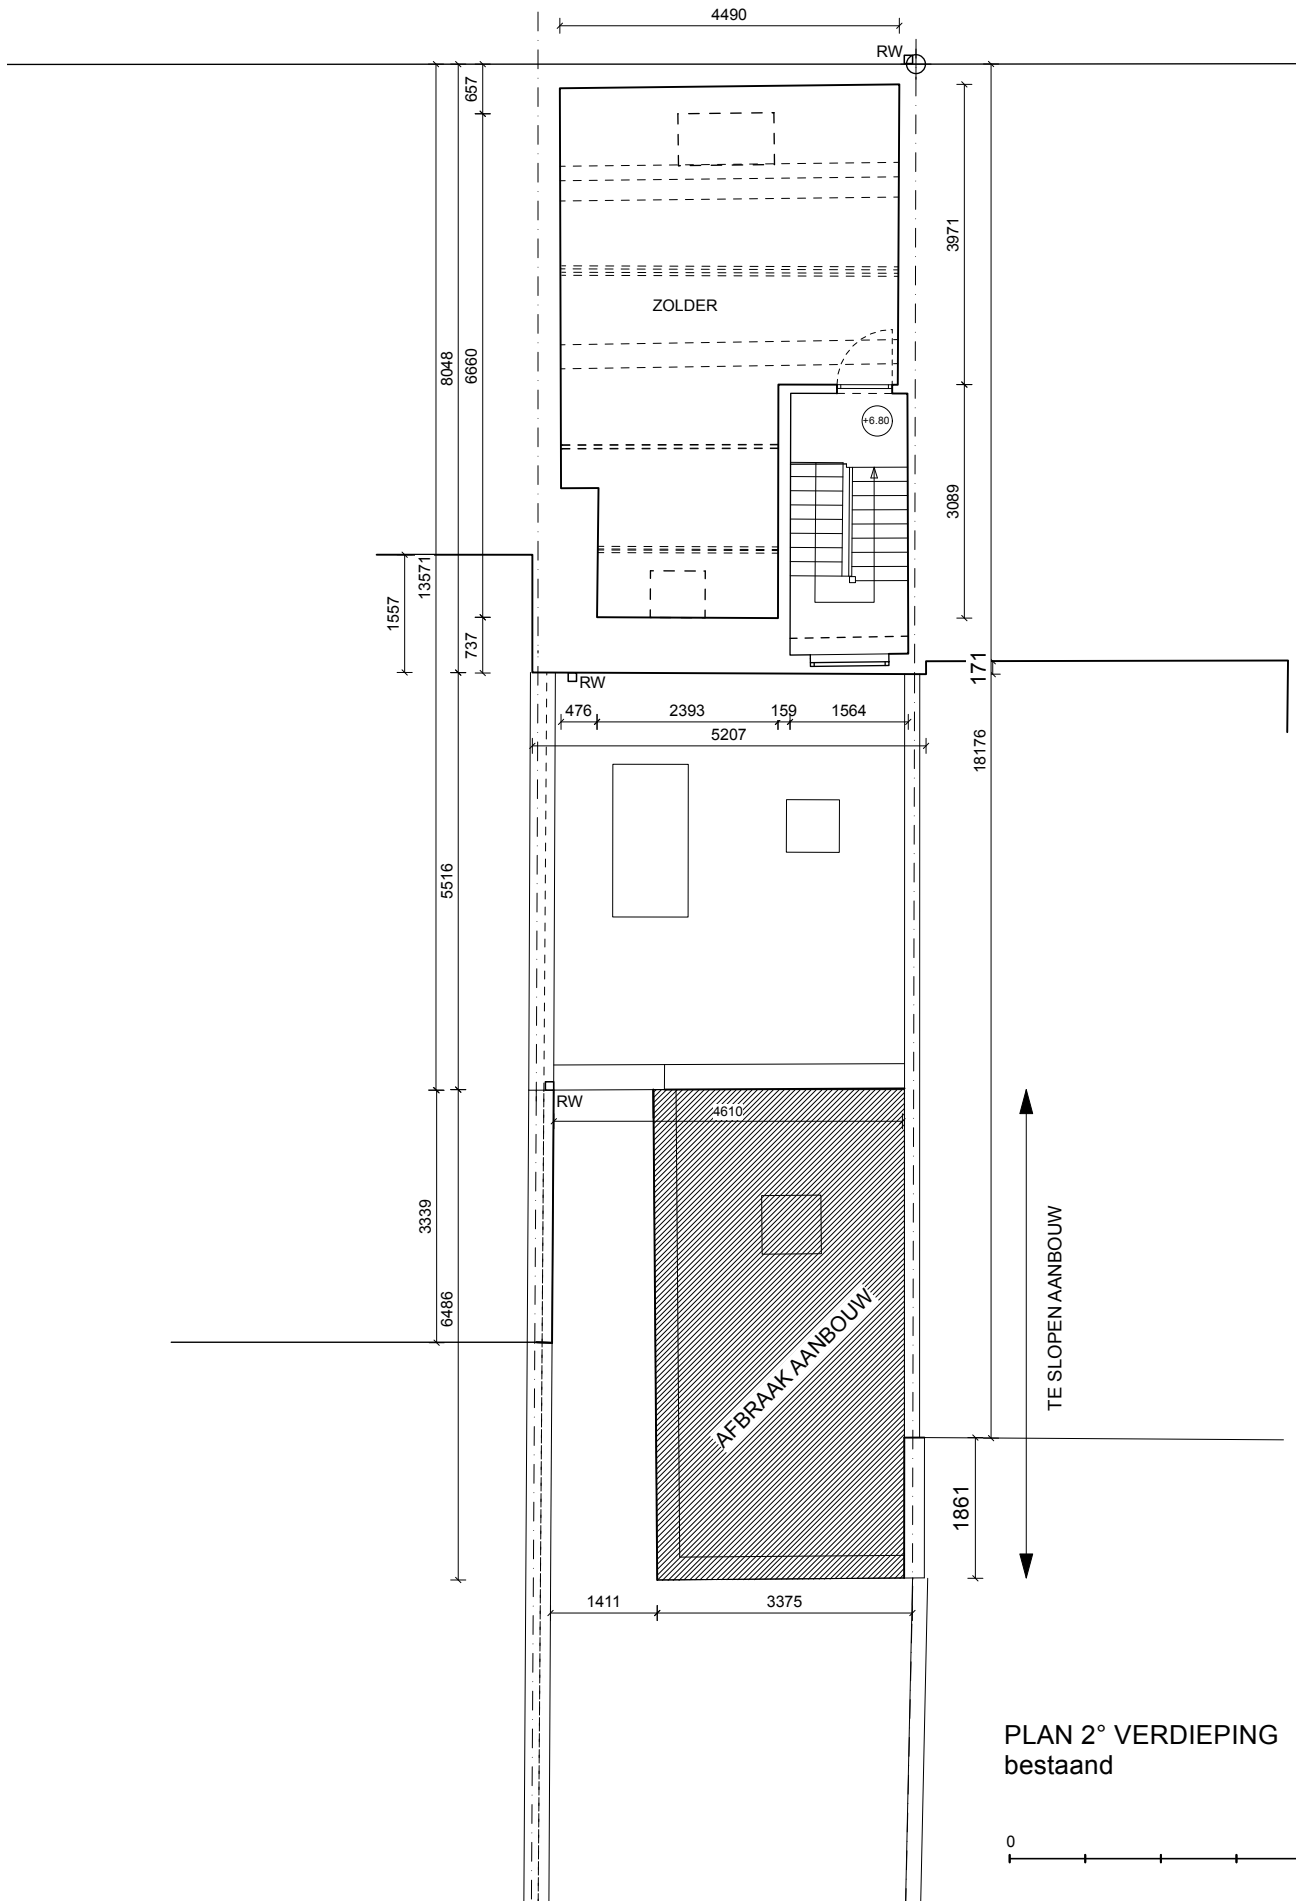

PLAN 2° VERDIEPING
bestaand

