


A C' B

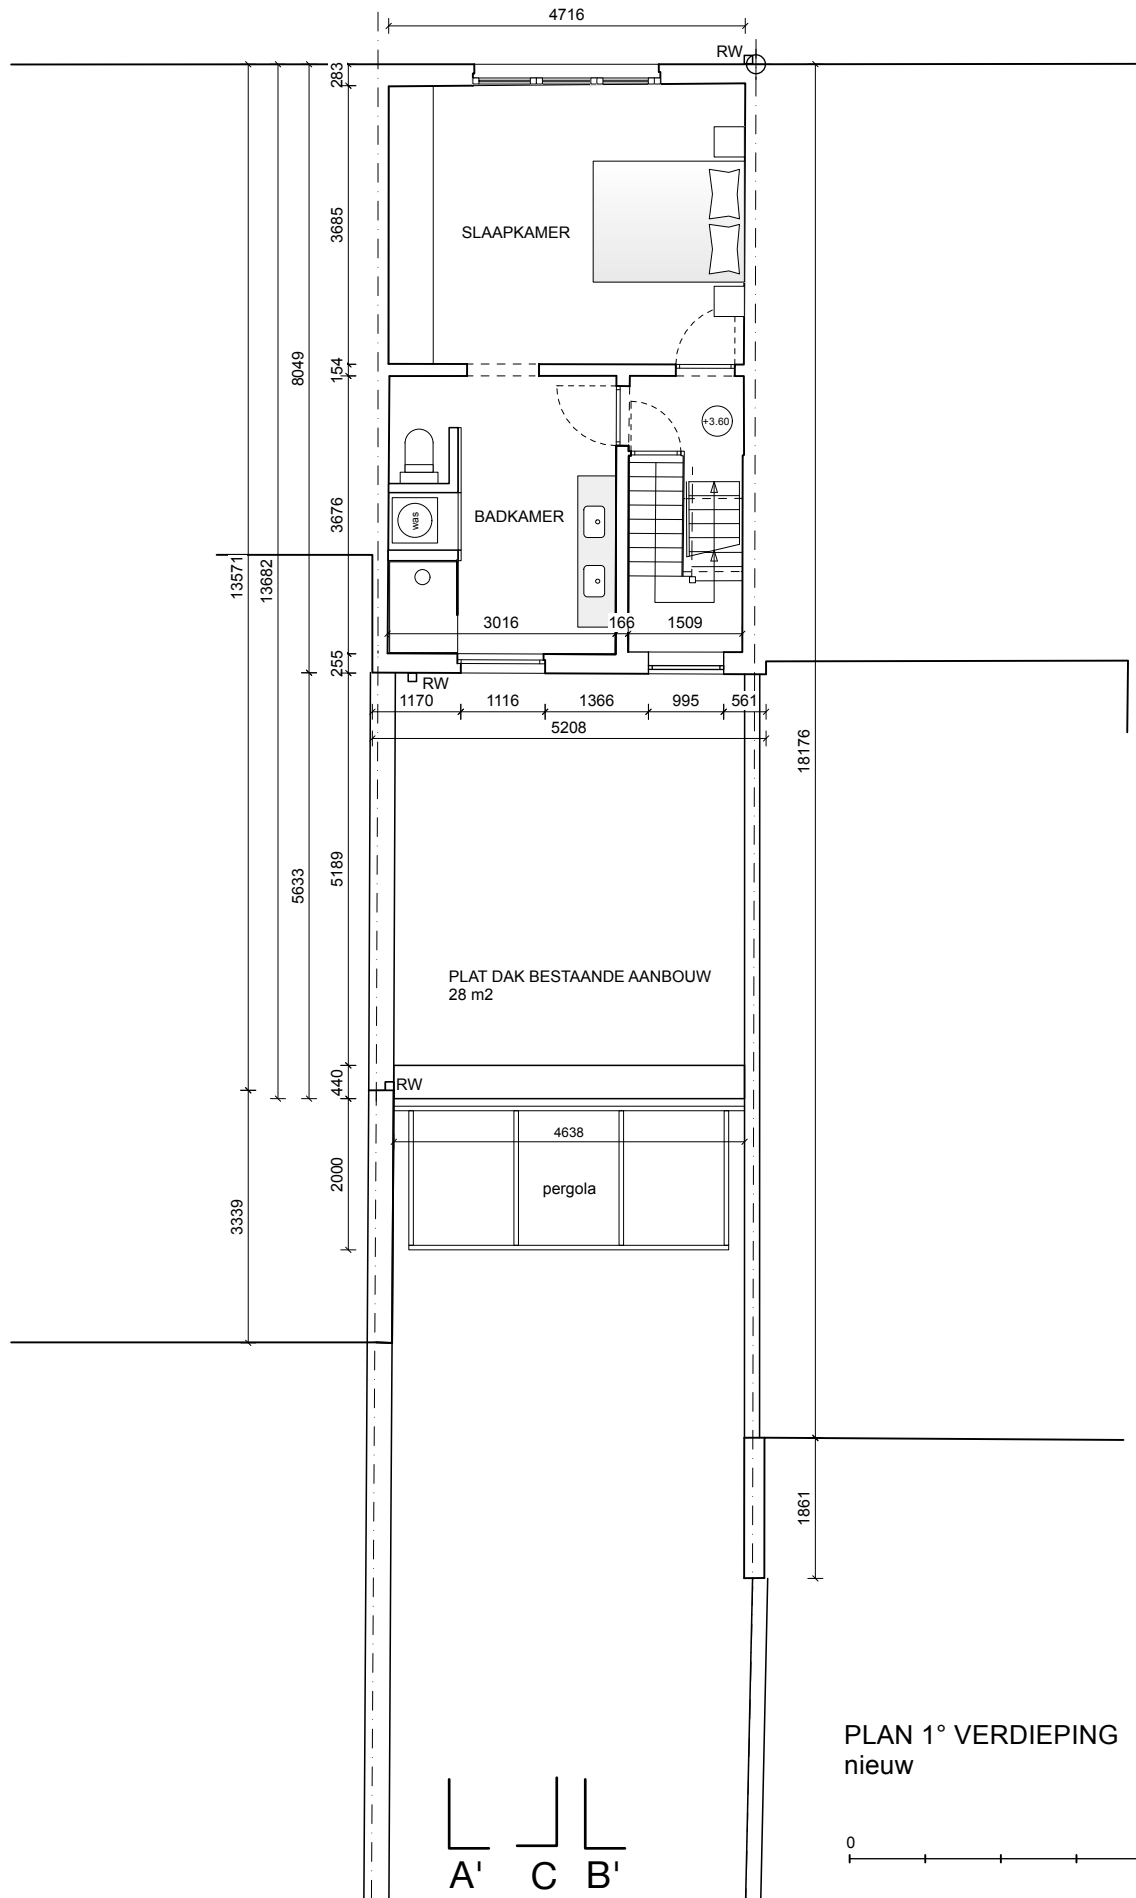

PLAN 1° VERDIEPING
nieuw

