


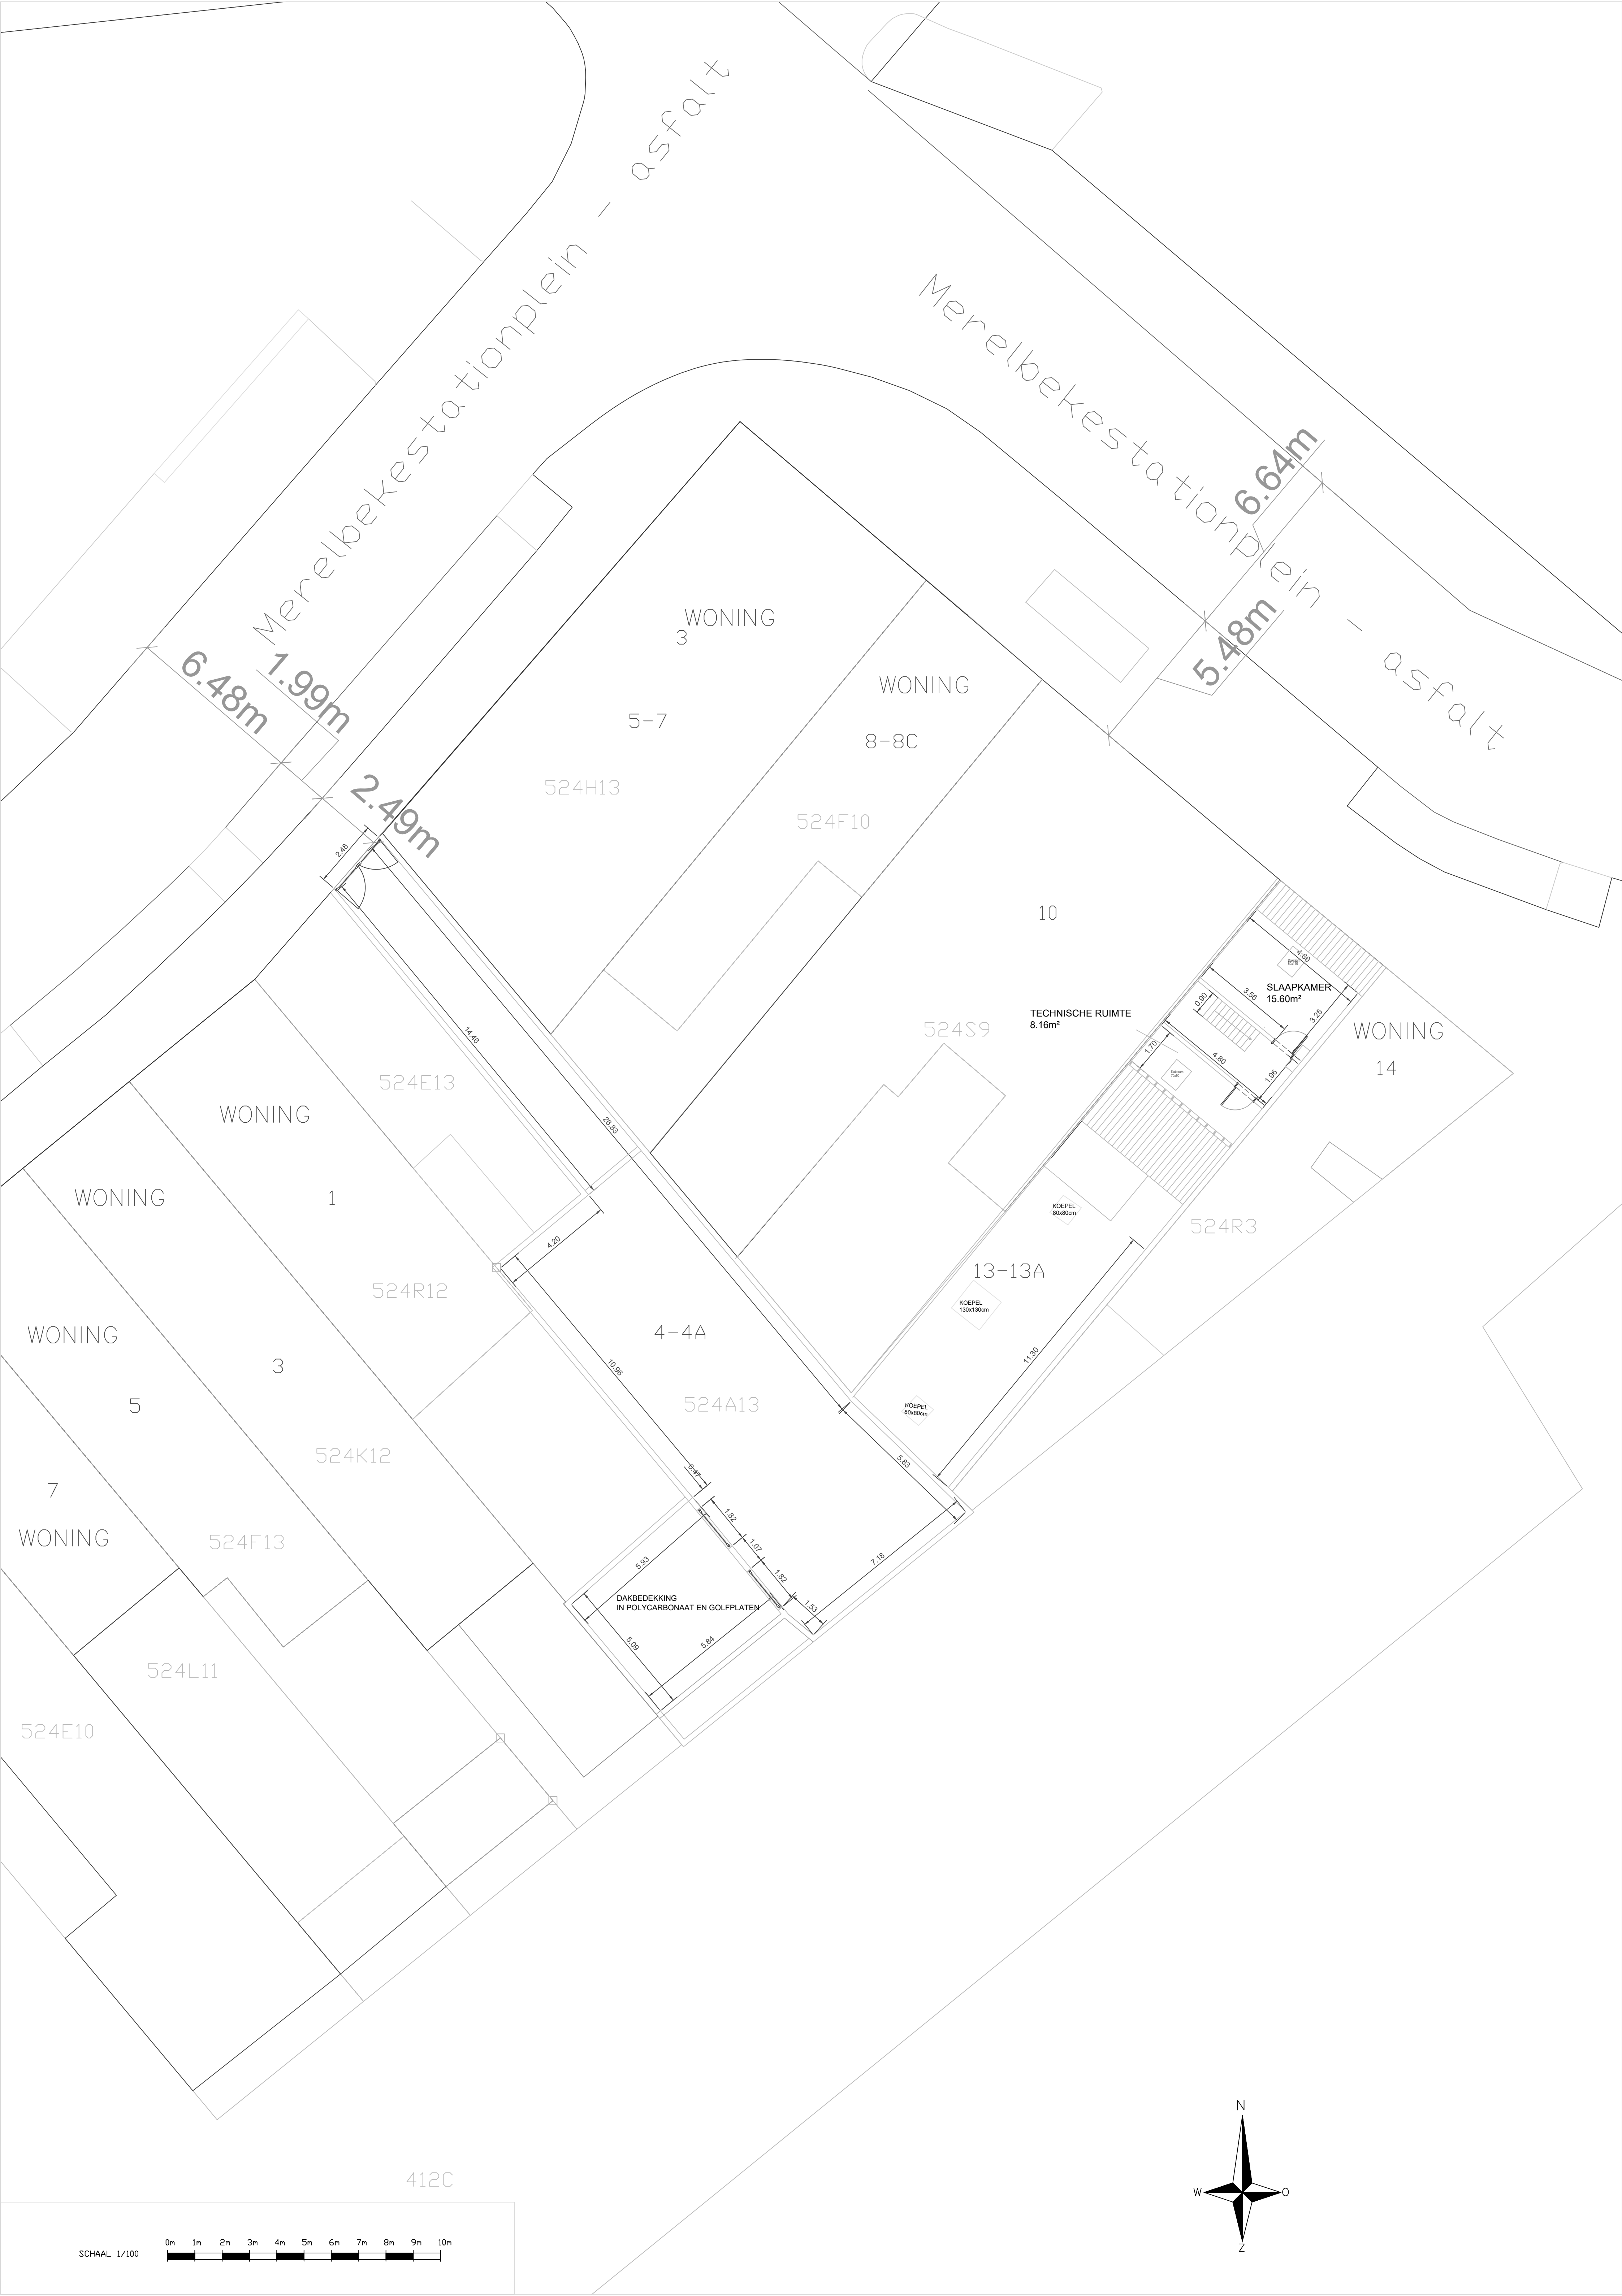

WONING
3

5-7

524H13

WONING

8-8C

524F10

10

TECHNISCHE RUIMTE
8.16m²

SLAAPKAMER
15.60m²

WONING

14

WONING

524E13

1

WONING

524R12

3

WONING

5

4-4A

524A13

13-13A

524R3

524K12

524F13

WONING

7

524L11

524E10

DAKBEDEKKING
IN POLYCARBONAAT EN GOLFPLATEN

412C

SCHAAL 1/100

