
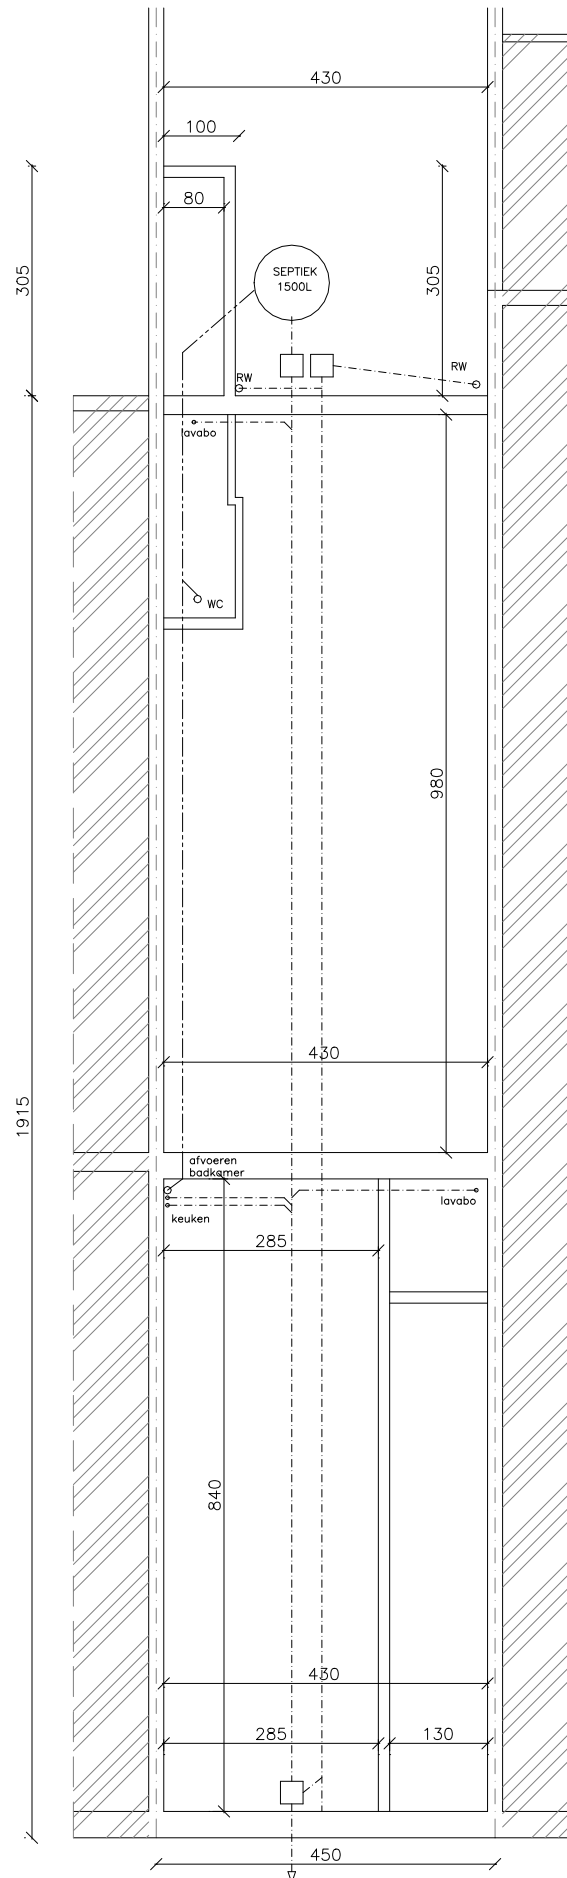


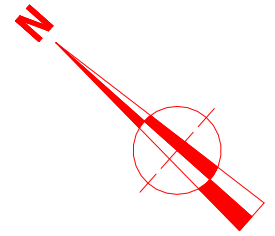

BA woning-P-V-4-fundering-riolering