


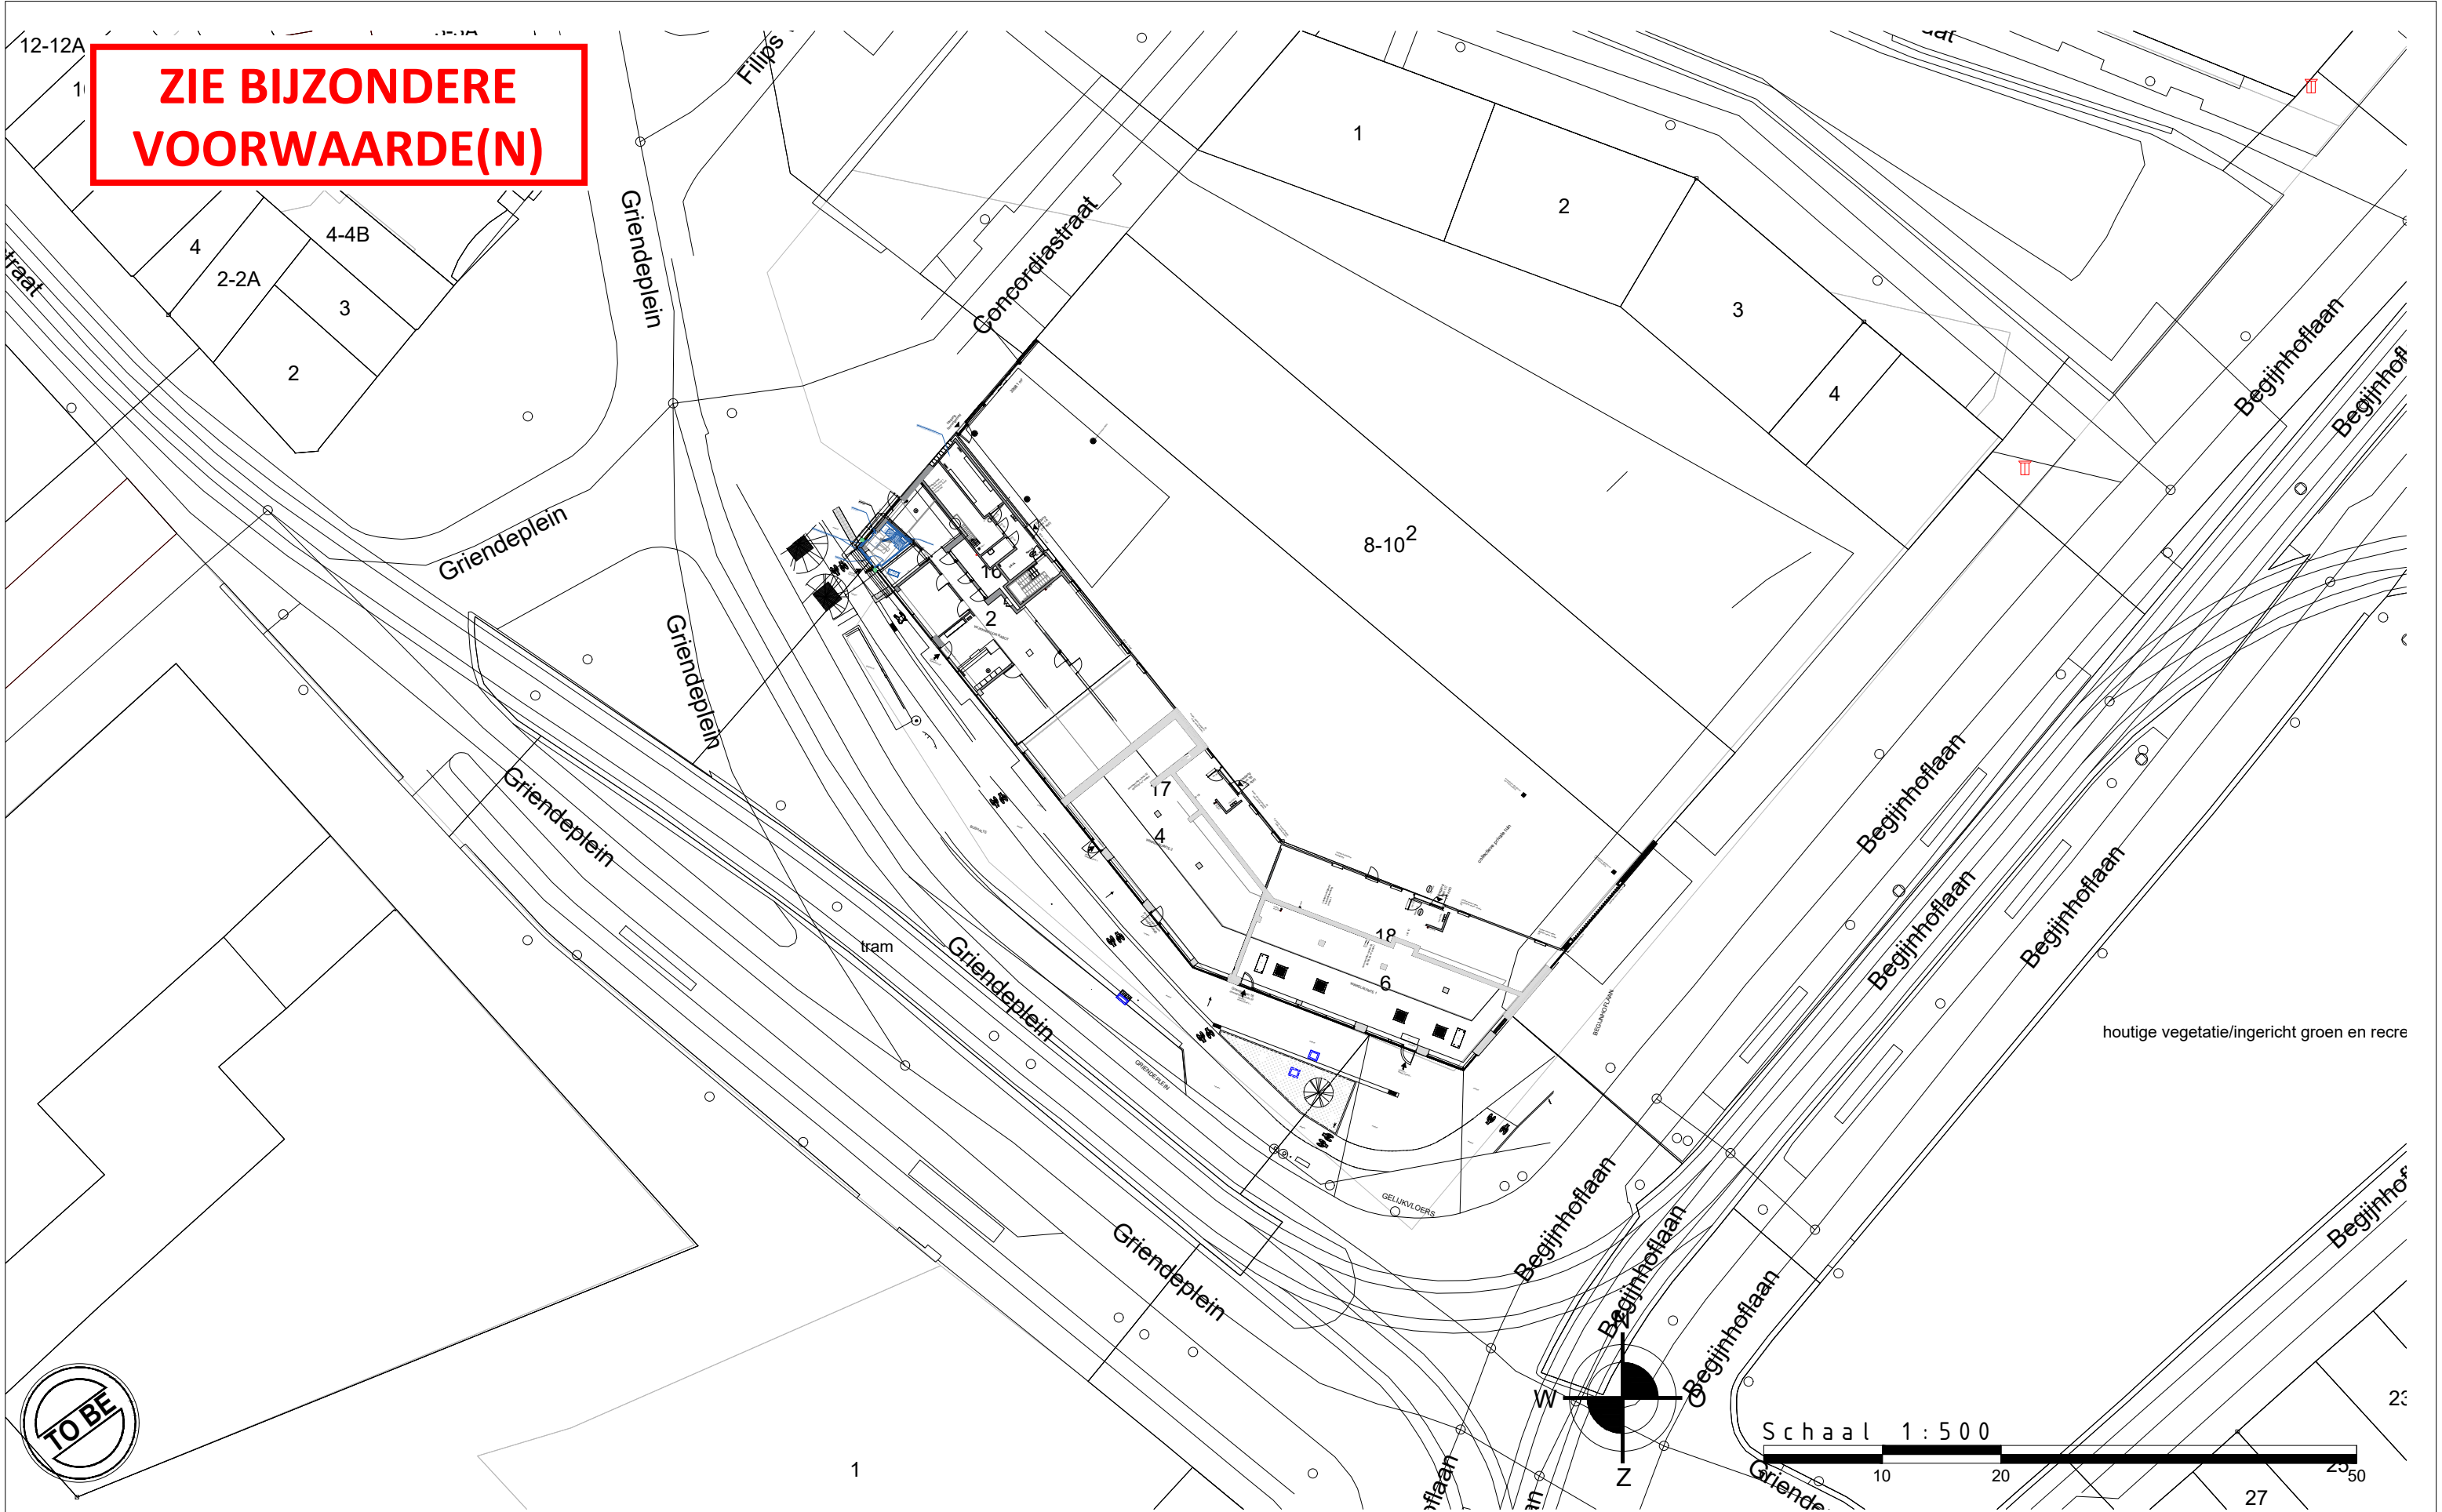

	BATOPIN NV/SA		Sint-Lazaruslaan 10, 1210 Sint-Joost-ten-Node		File: 9441J_Gent_Griendeplein 16_19062026.dwg		
	Title: EXTERIOR BRANDING BATOPIN NV/SA GEVEL/FUNTIEWIJZIGING Nieuwe toestand - Inplanting					BATCH: B4H M² REQUIRED: 30.23 m²	
	C7 - SIGNAGE & BRANDING 9441J - Gent - Griendeplein EXTERNAL BRANDING Griendeplein 16 9000 Gent				00	ORIGIN	NEW LOCATION
						ATM DEMAND 2 + 2R	
						ATM FOOTPRINT ONLY SPECIFIC MODEL	
				Date: 08/07/2026	TO BE	TIME MGMT 1T	REMARKS:
				Scale: 1/500			

Dit plan is exclusief eigendom van BATOPIN en heeft een strikt vertrouwelijk karakter.