


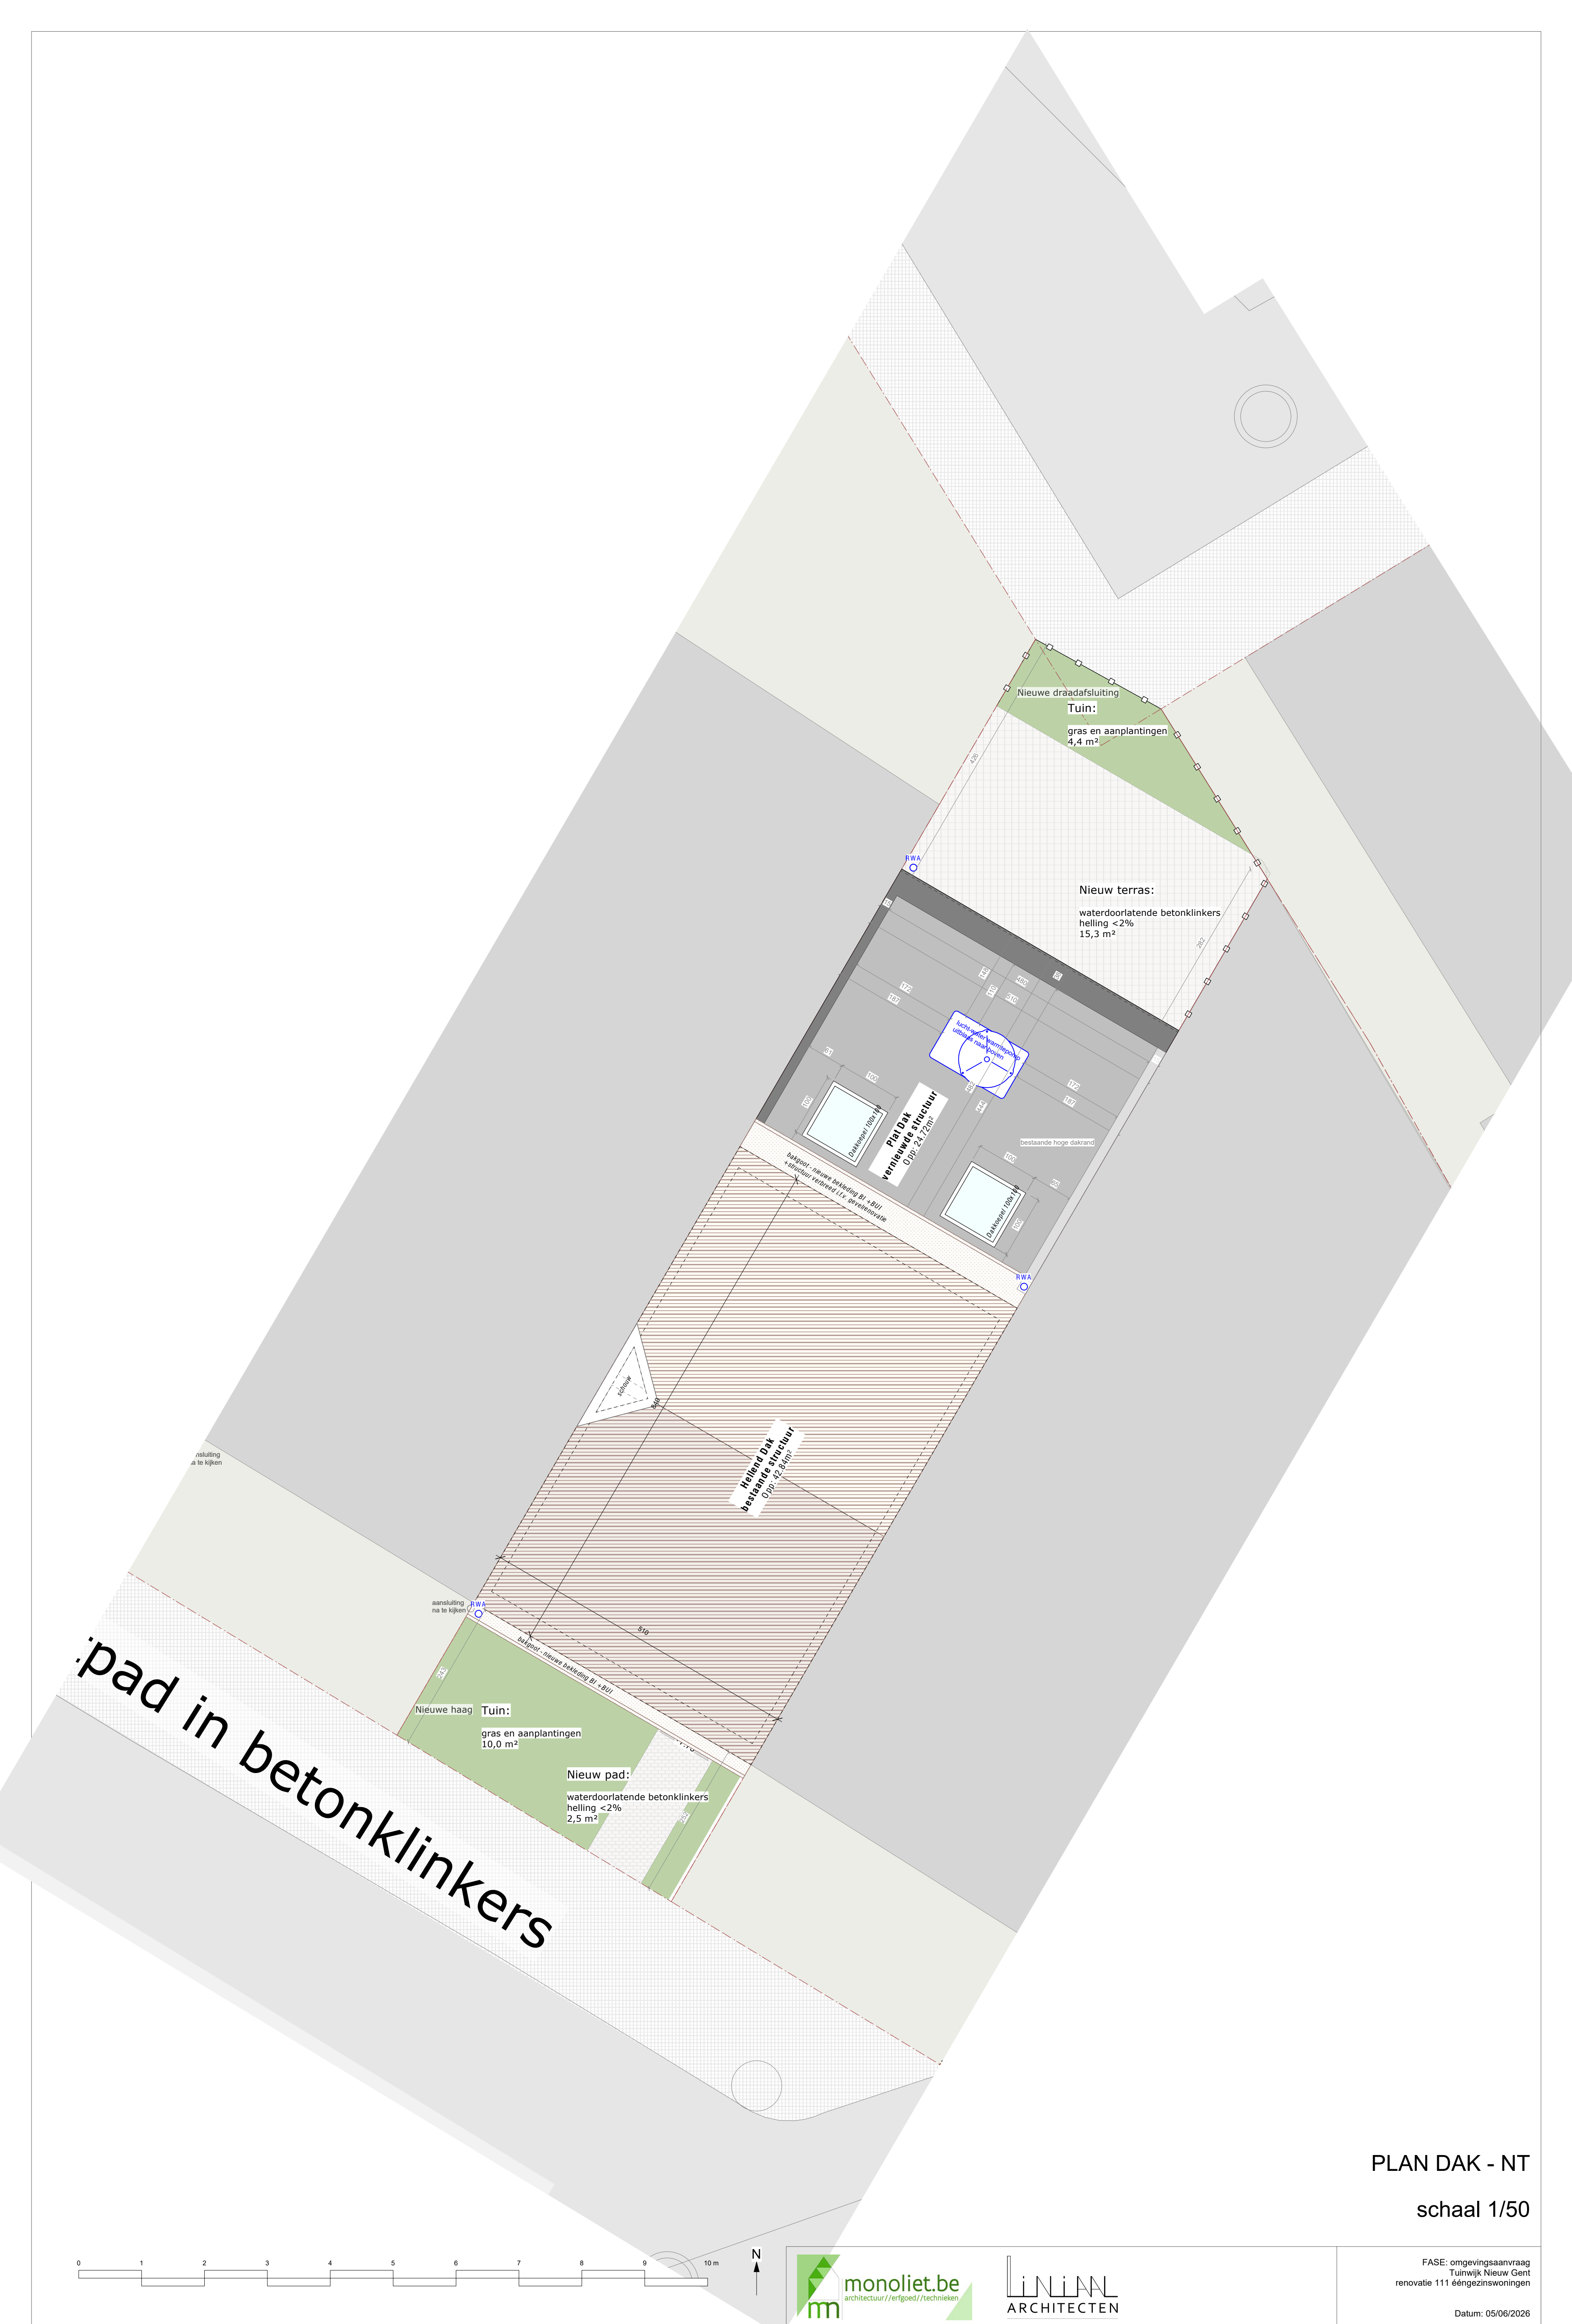

pad in betonklinkers

PLAN DAK - NT
schaal 1/50

