


- Jan Stassinsplein - asfalt

oetpad in betonklinkers

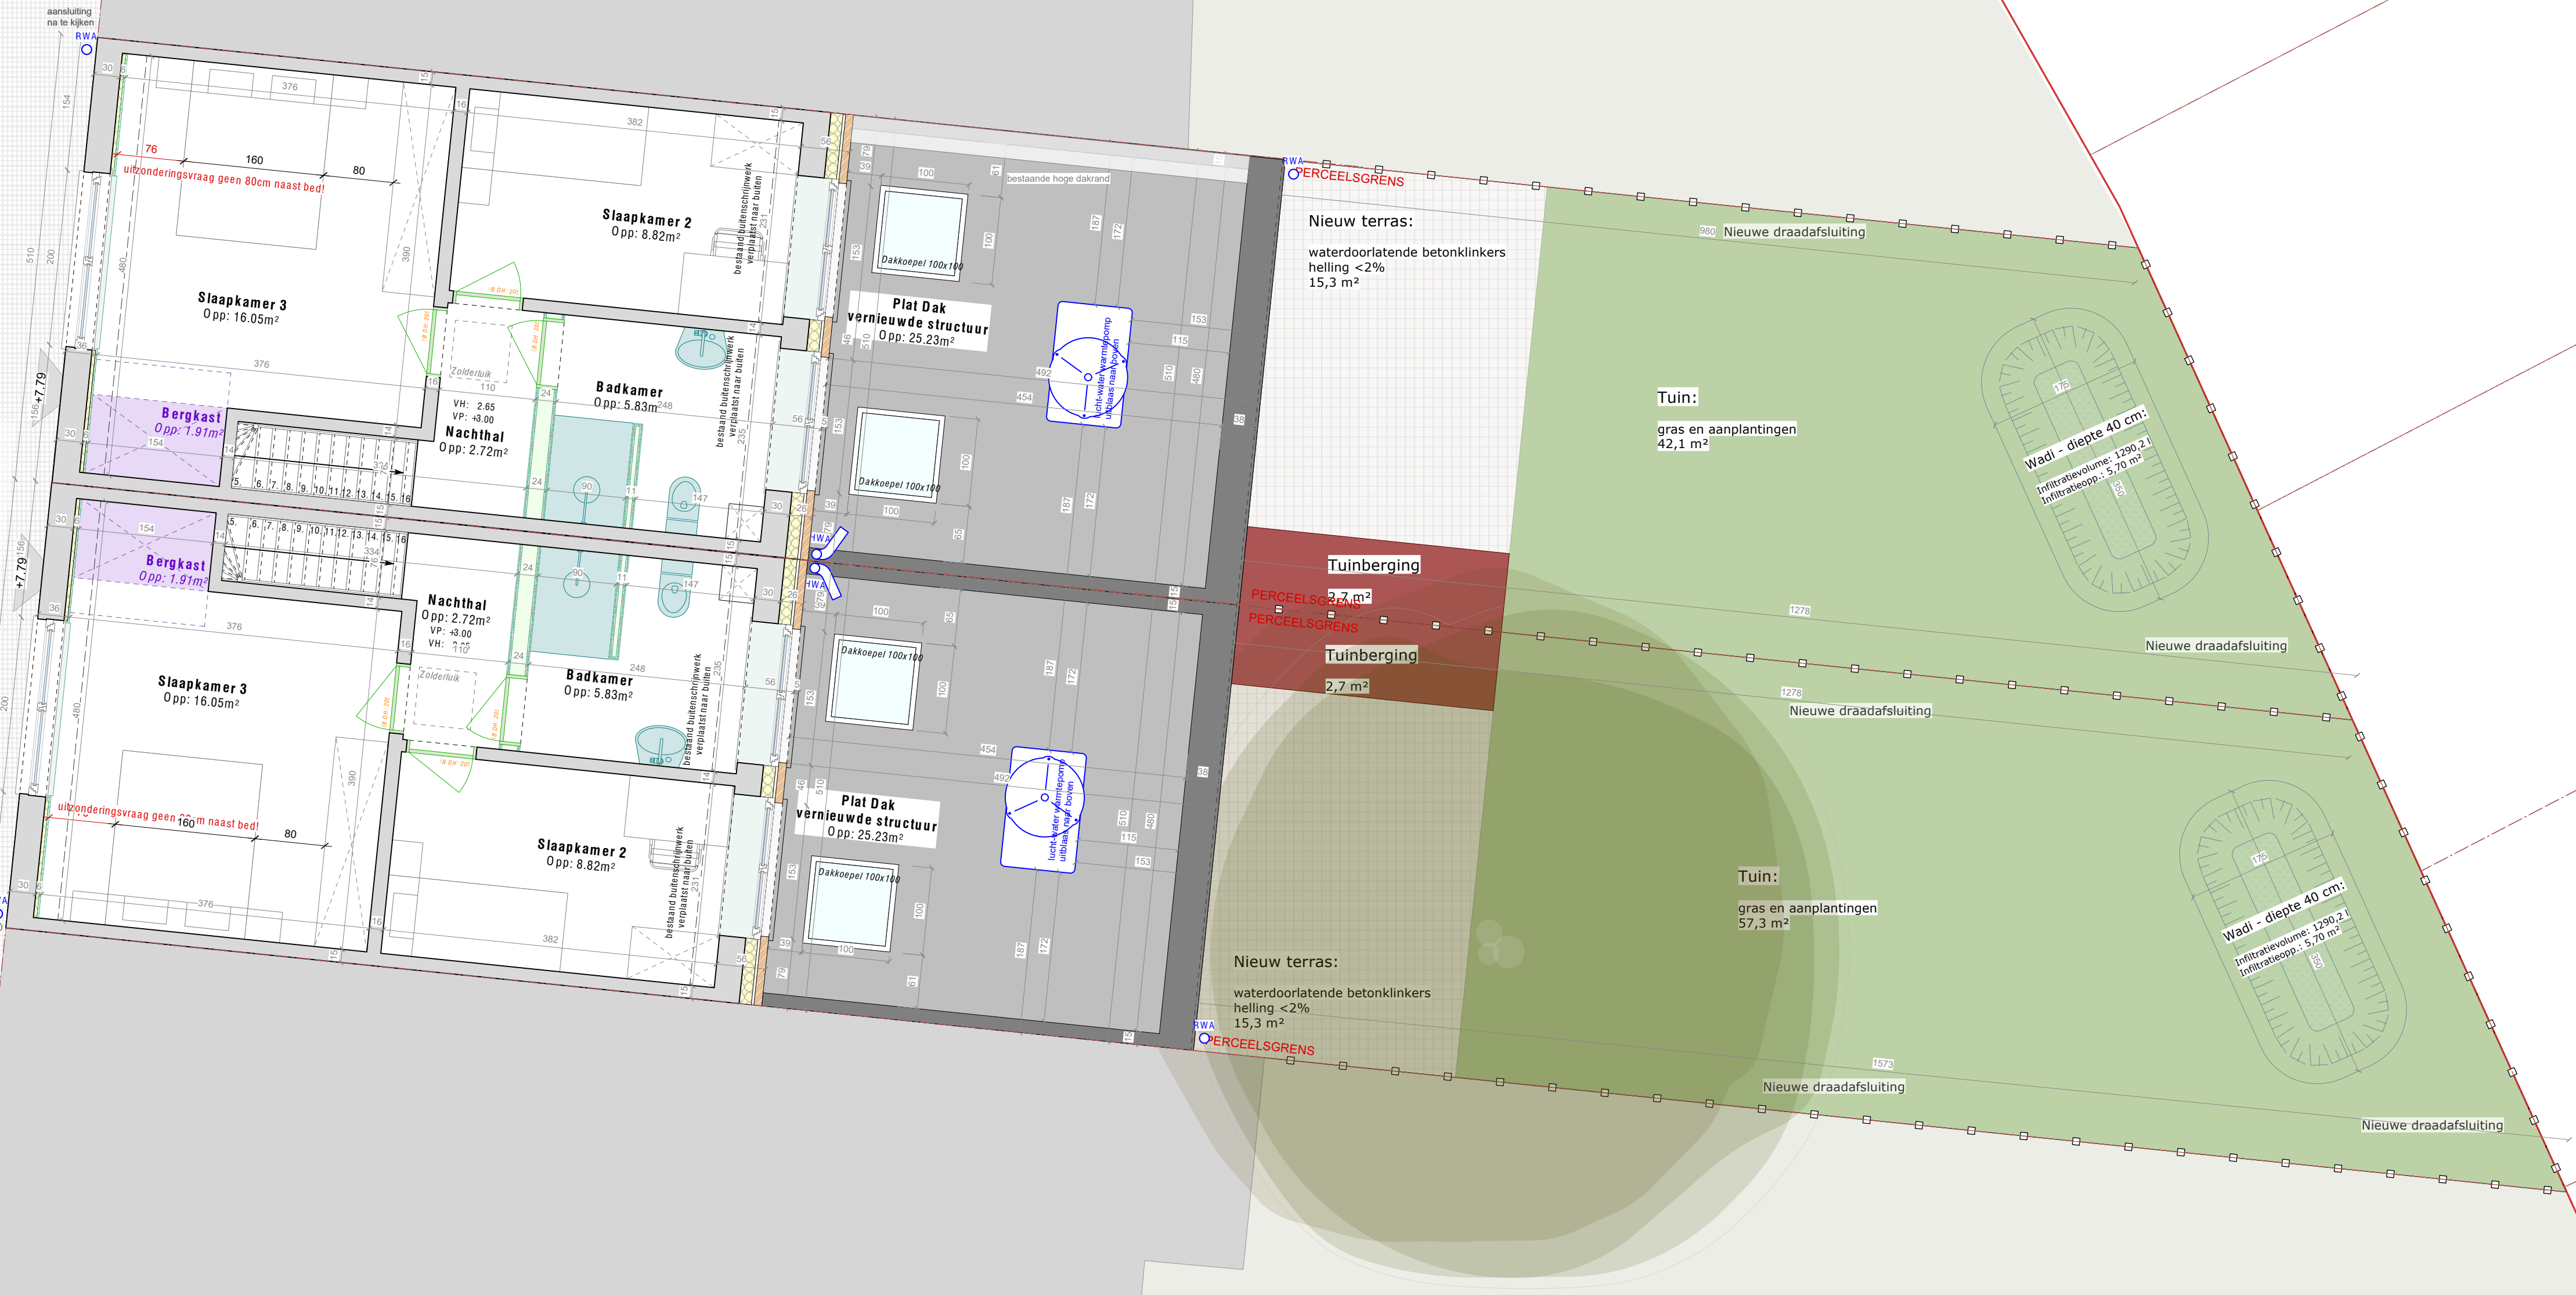

PLAN VERDIEPING 1 - NT
schaal 1/50