

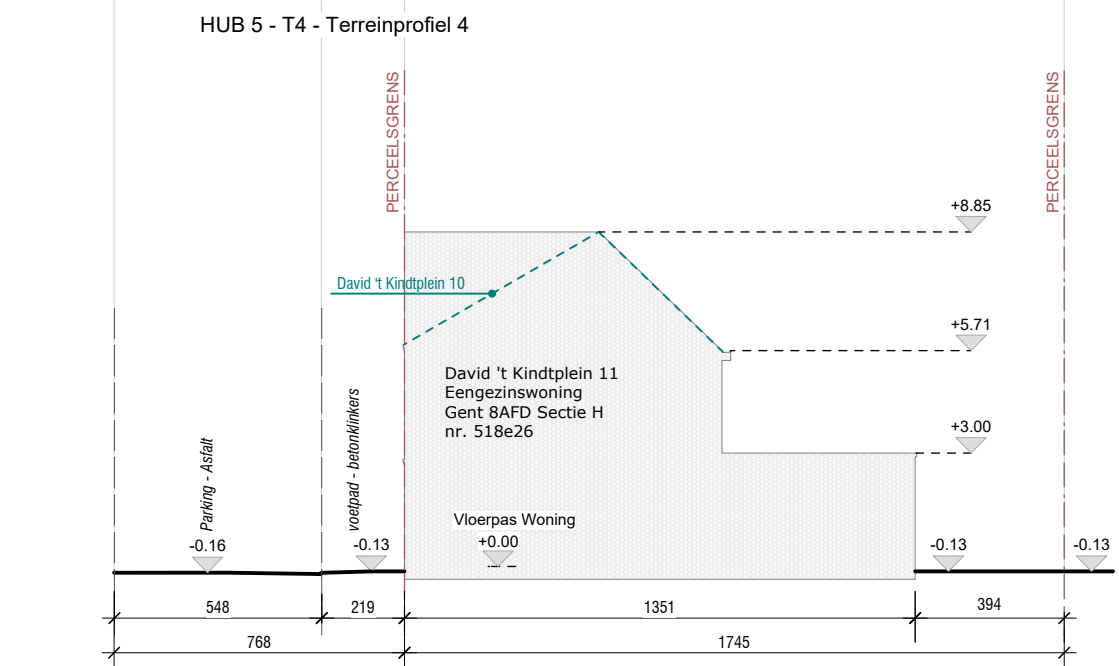
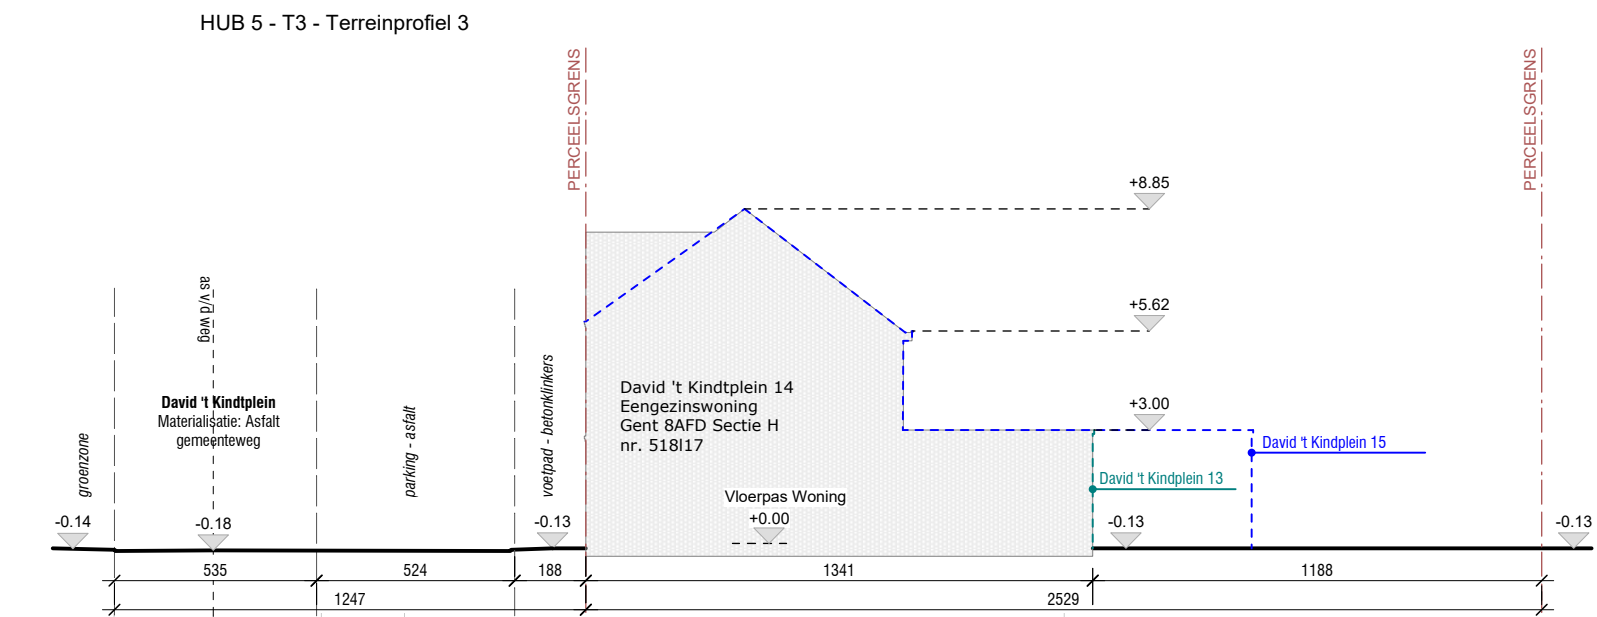
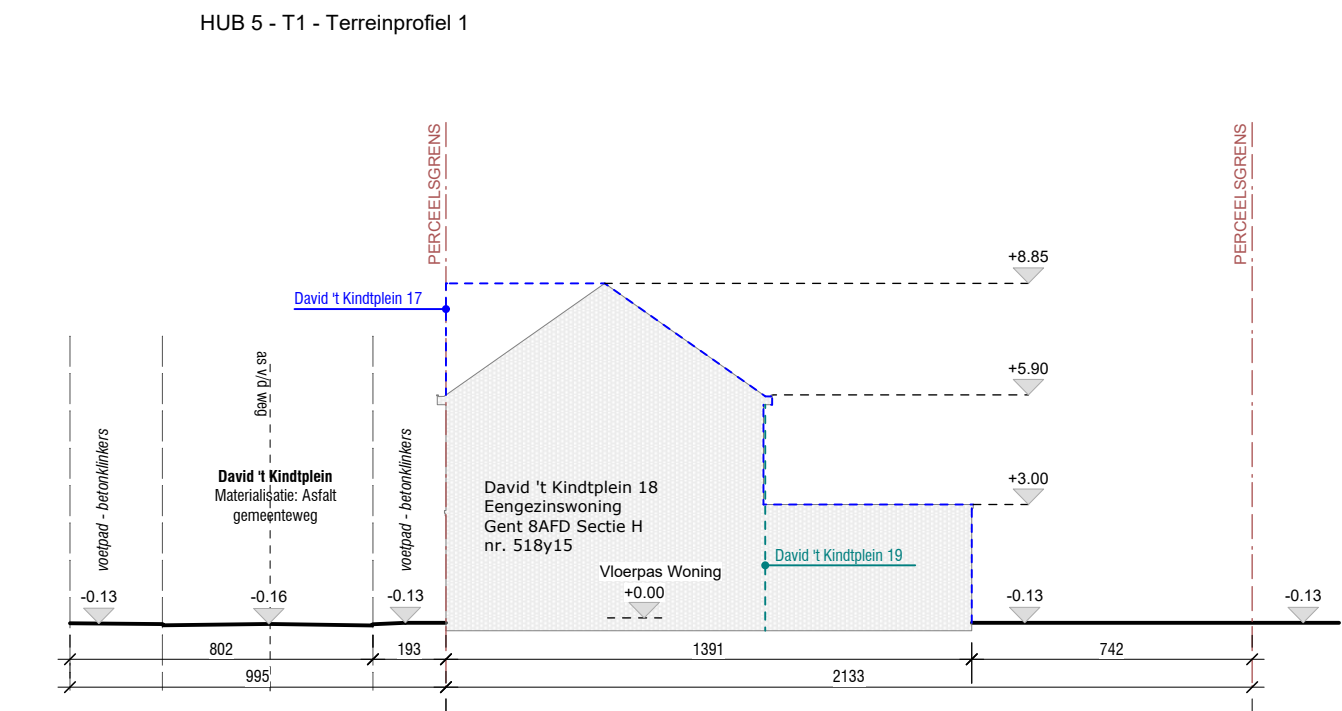


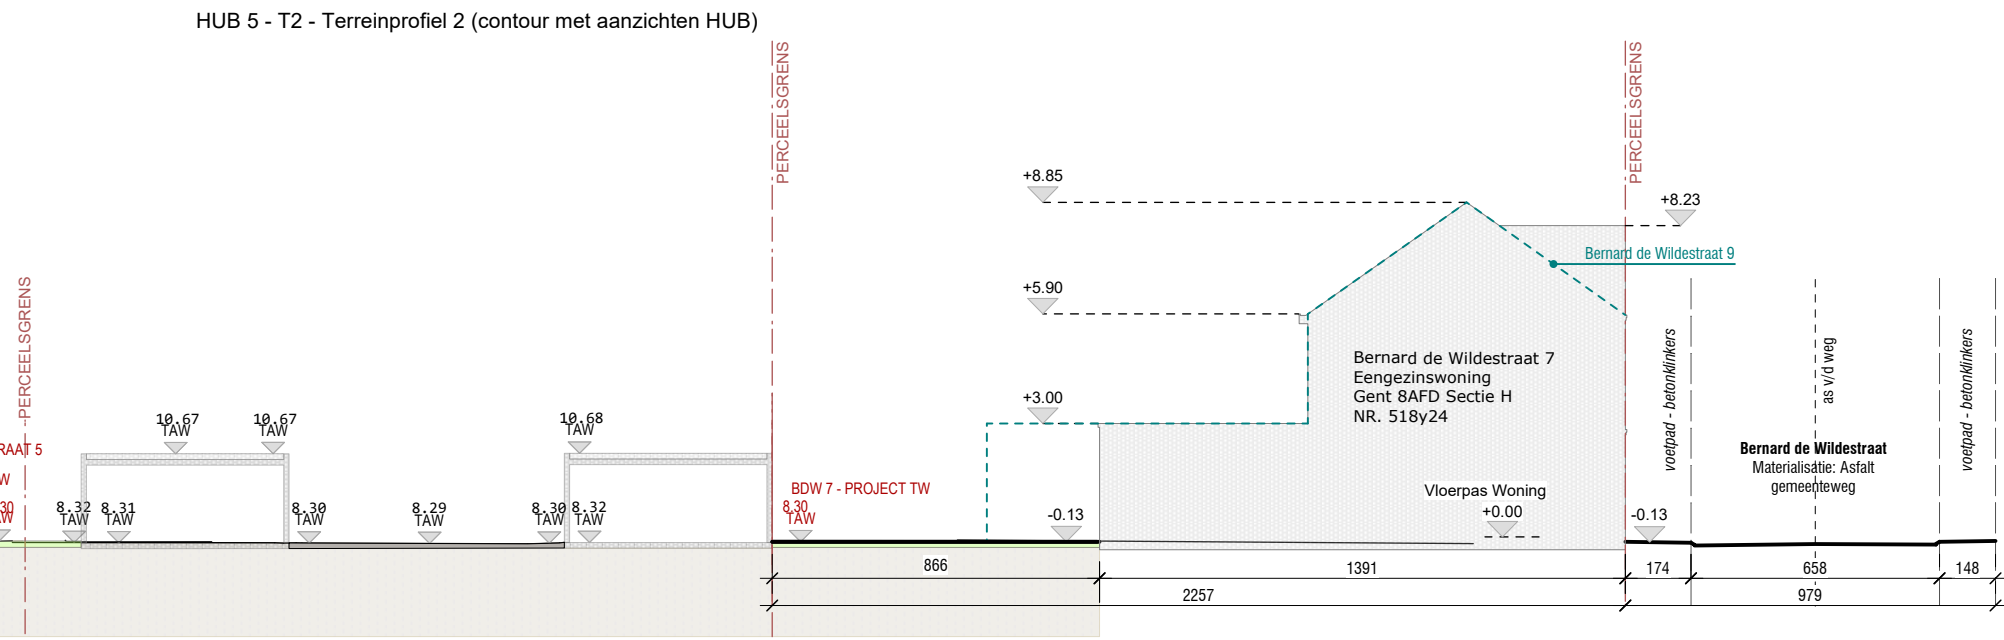

HUB 5 - T5 - Terreinprofiel 5

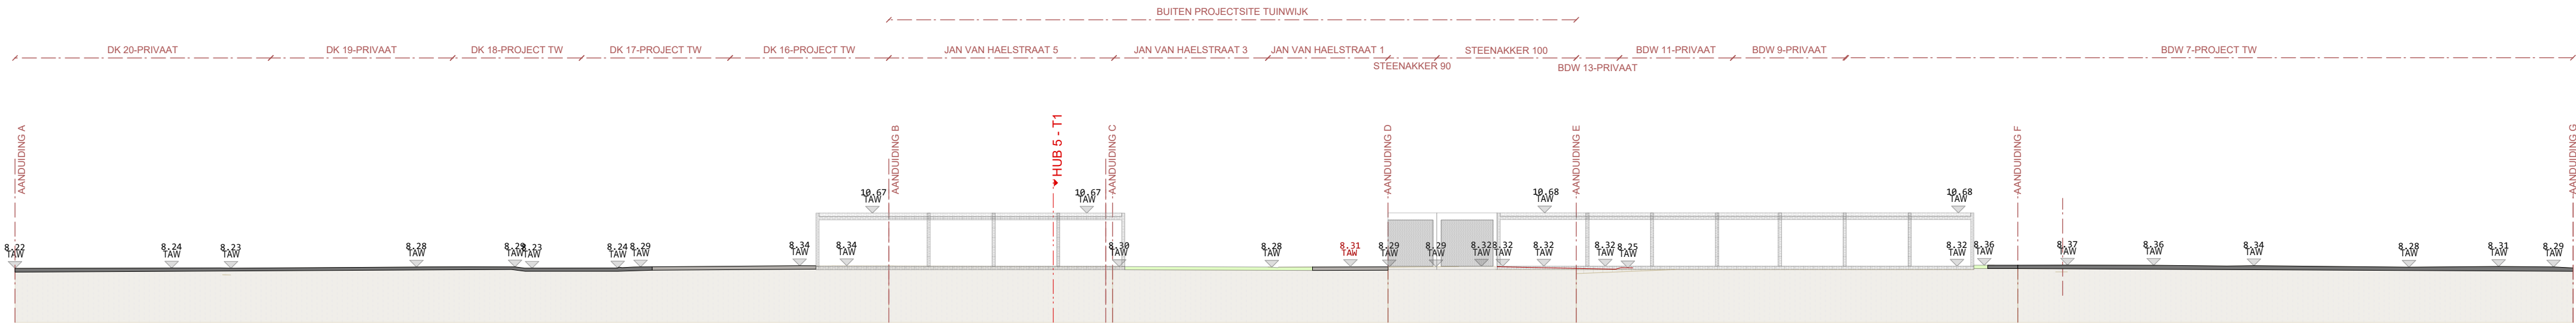