


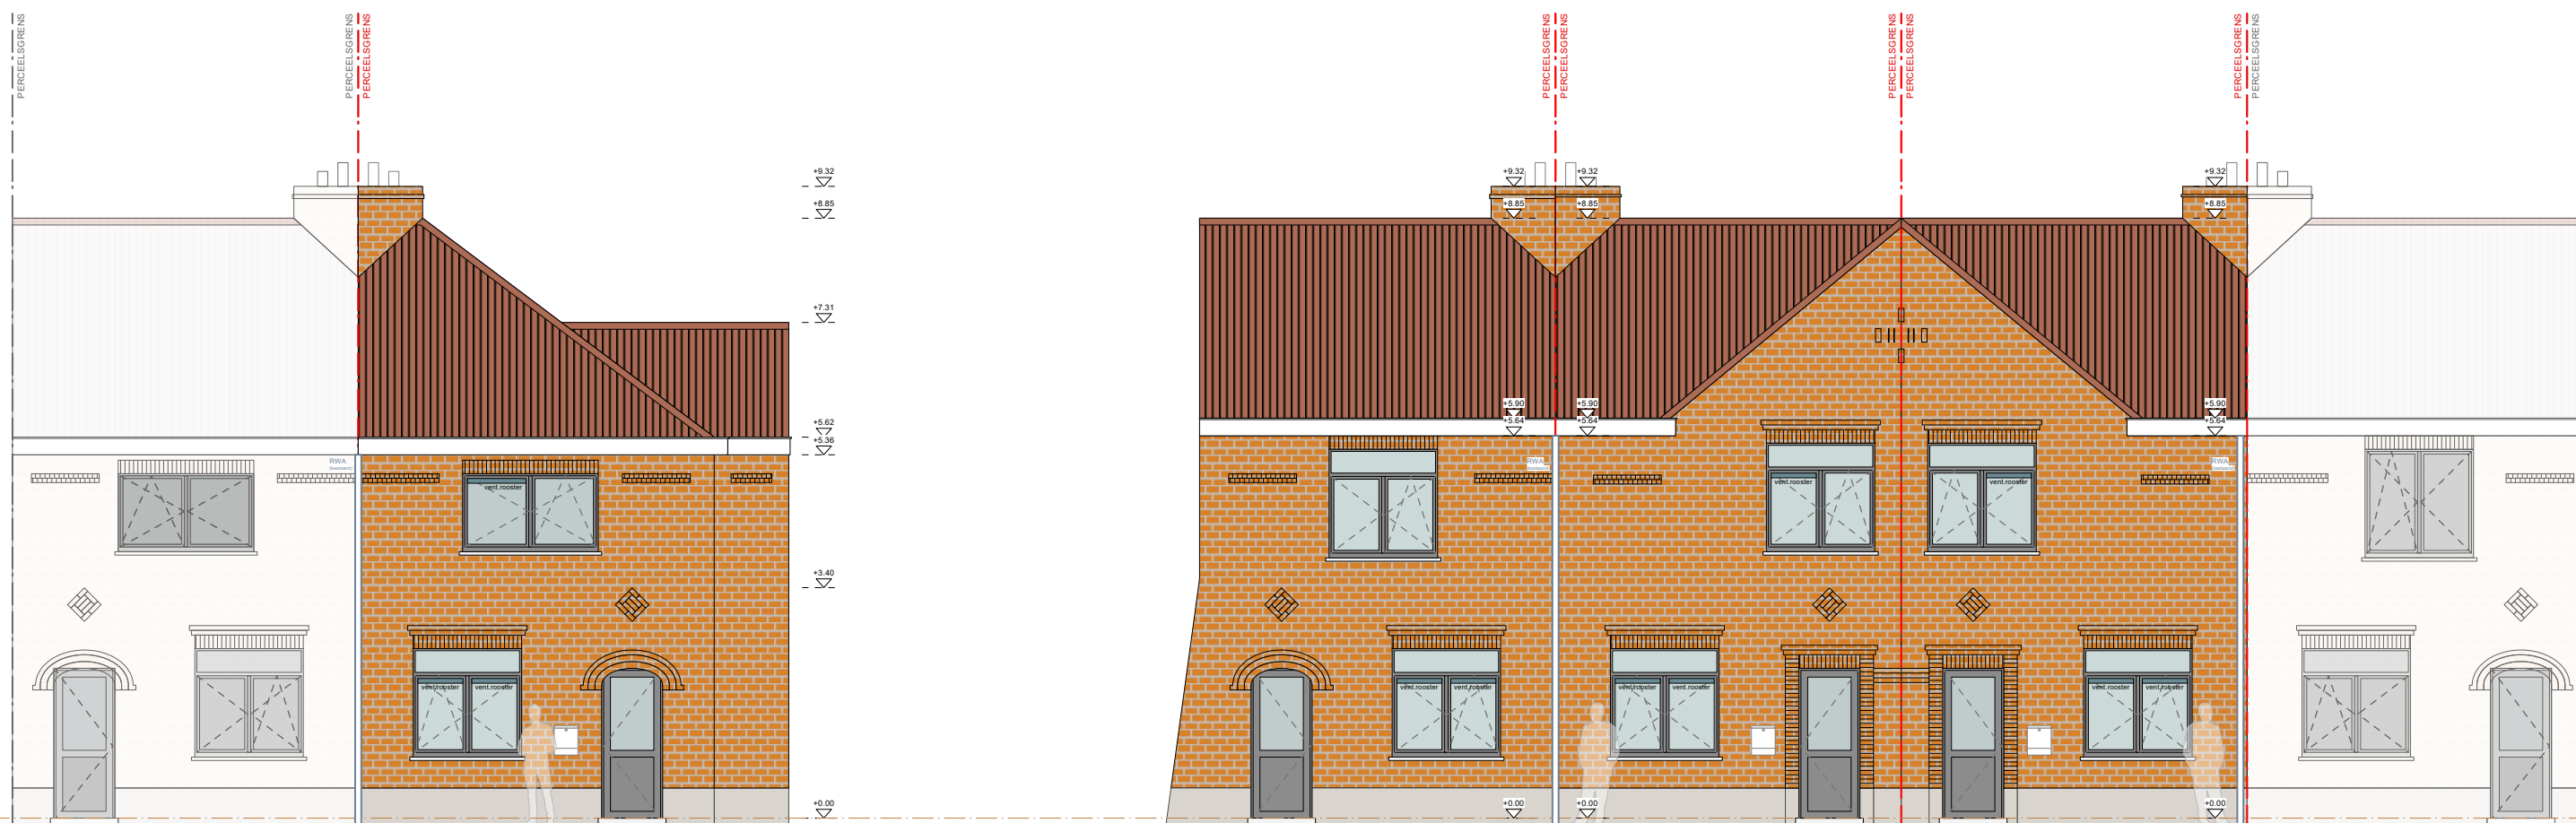

SCHAKELING VOORGEVELS
SCHAAL 1/200

0 2 4 6 8 10 12 14 16 18 20 m



PH 17

DDW 48

DDW 46

DDW 44

SCHAKELING VOORGEVELS
SCHAAL 1/100

0 1 2 3 4 5 6 7 8 9 10 m