


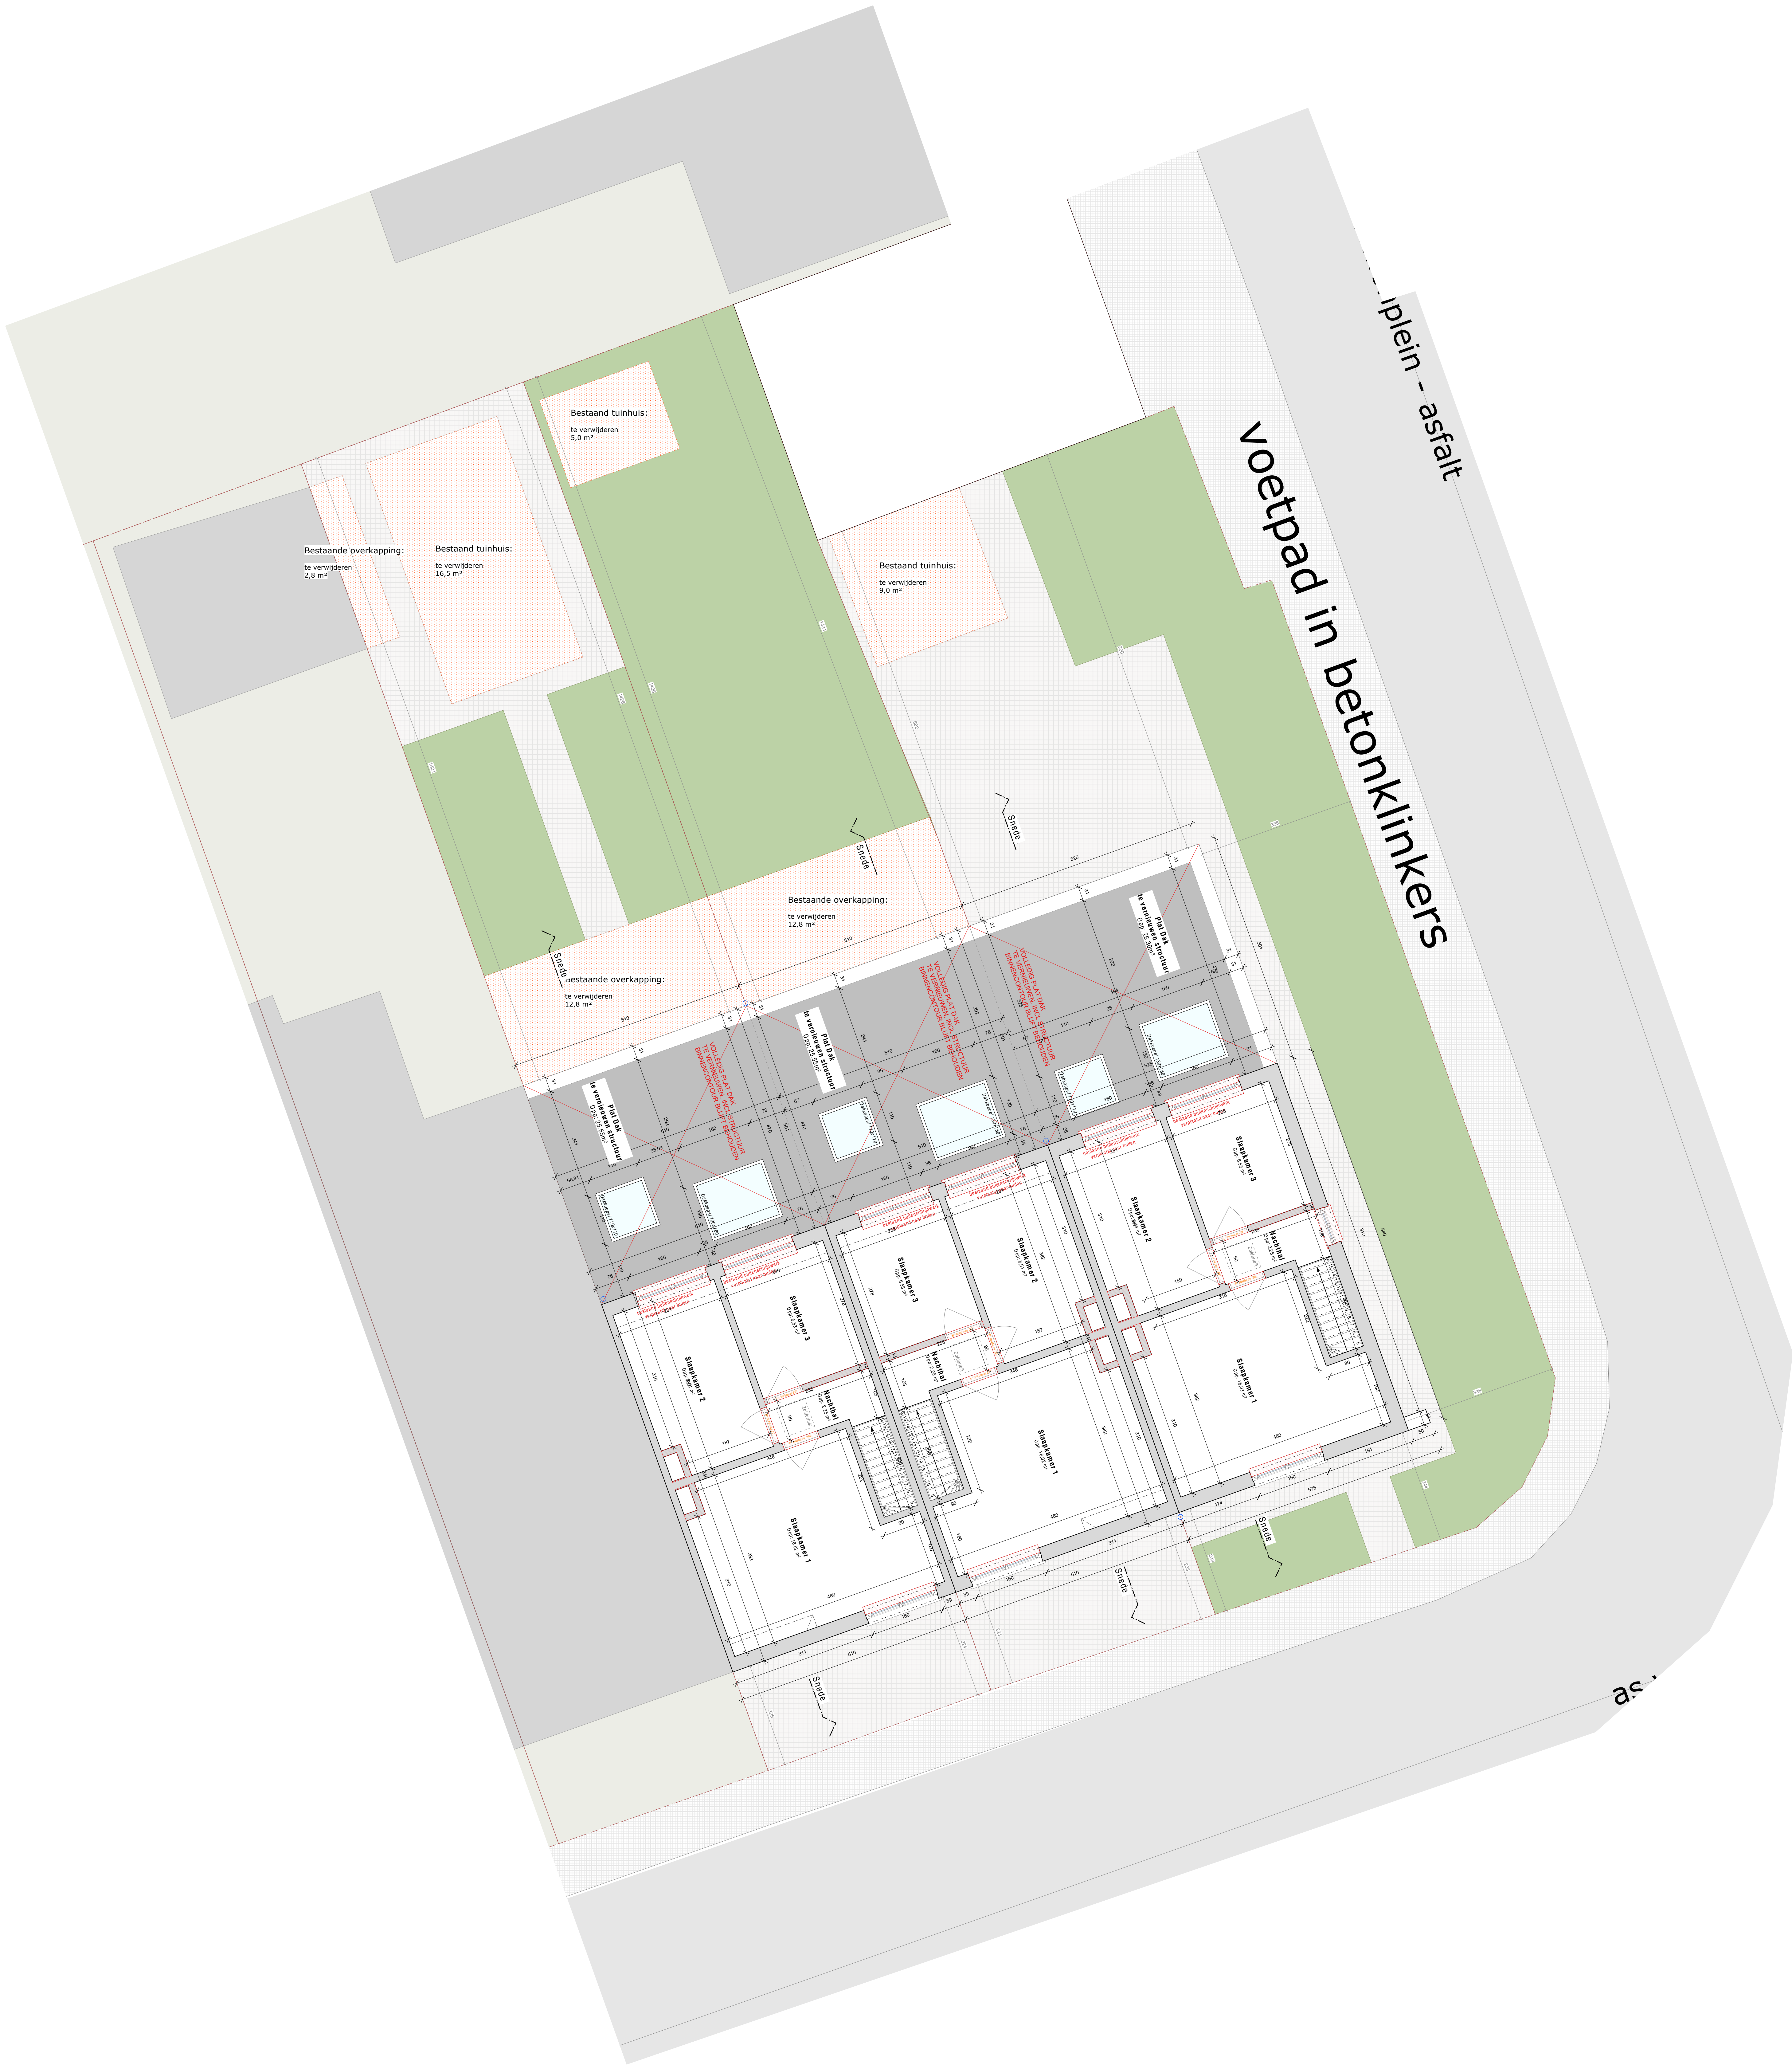

PLAN VERDIEPING 1 - BT
schaal 1/50

