


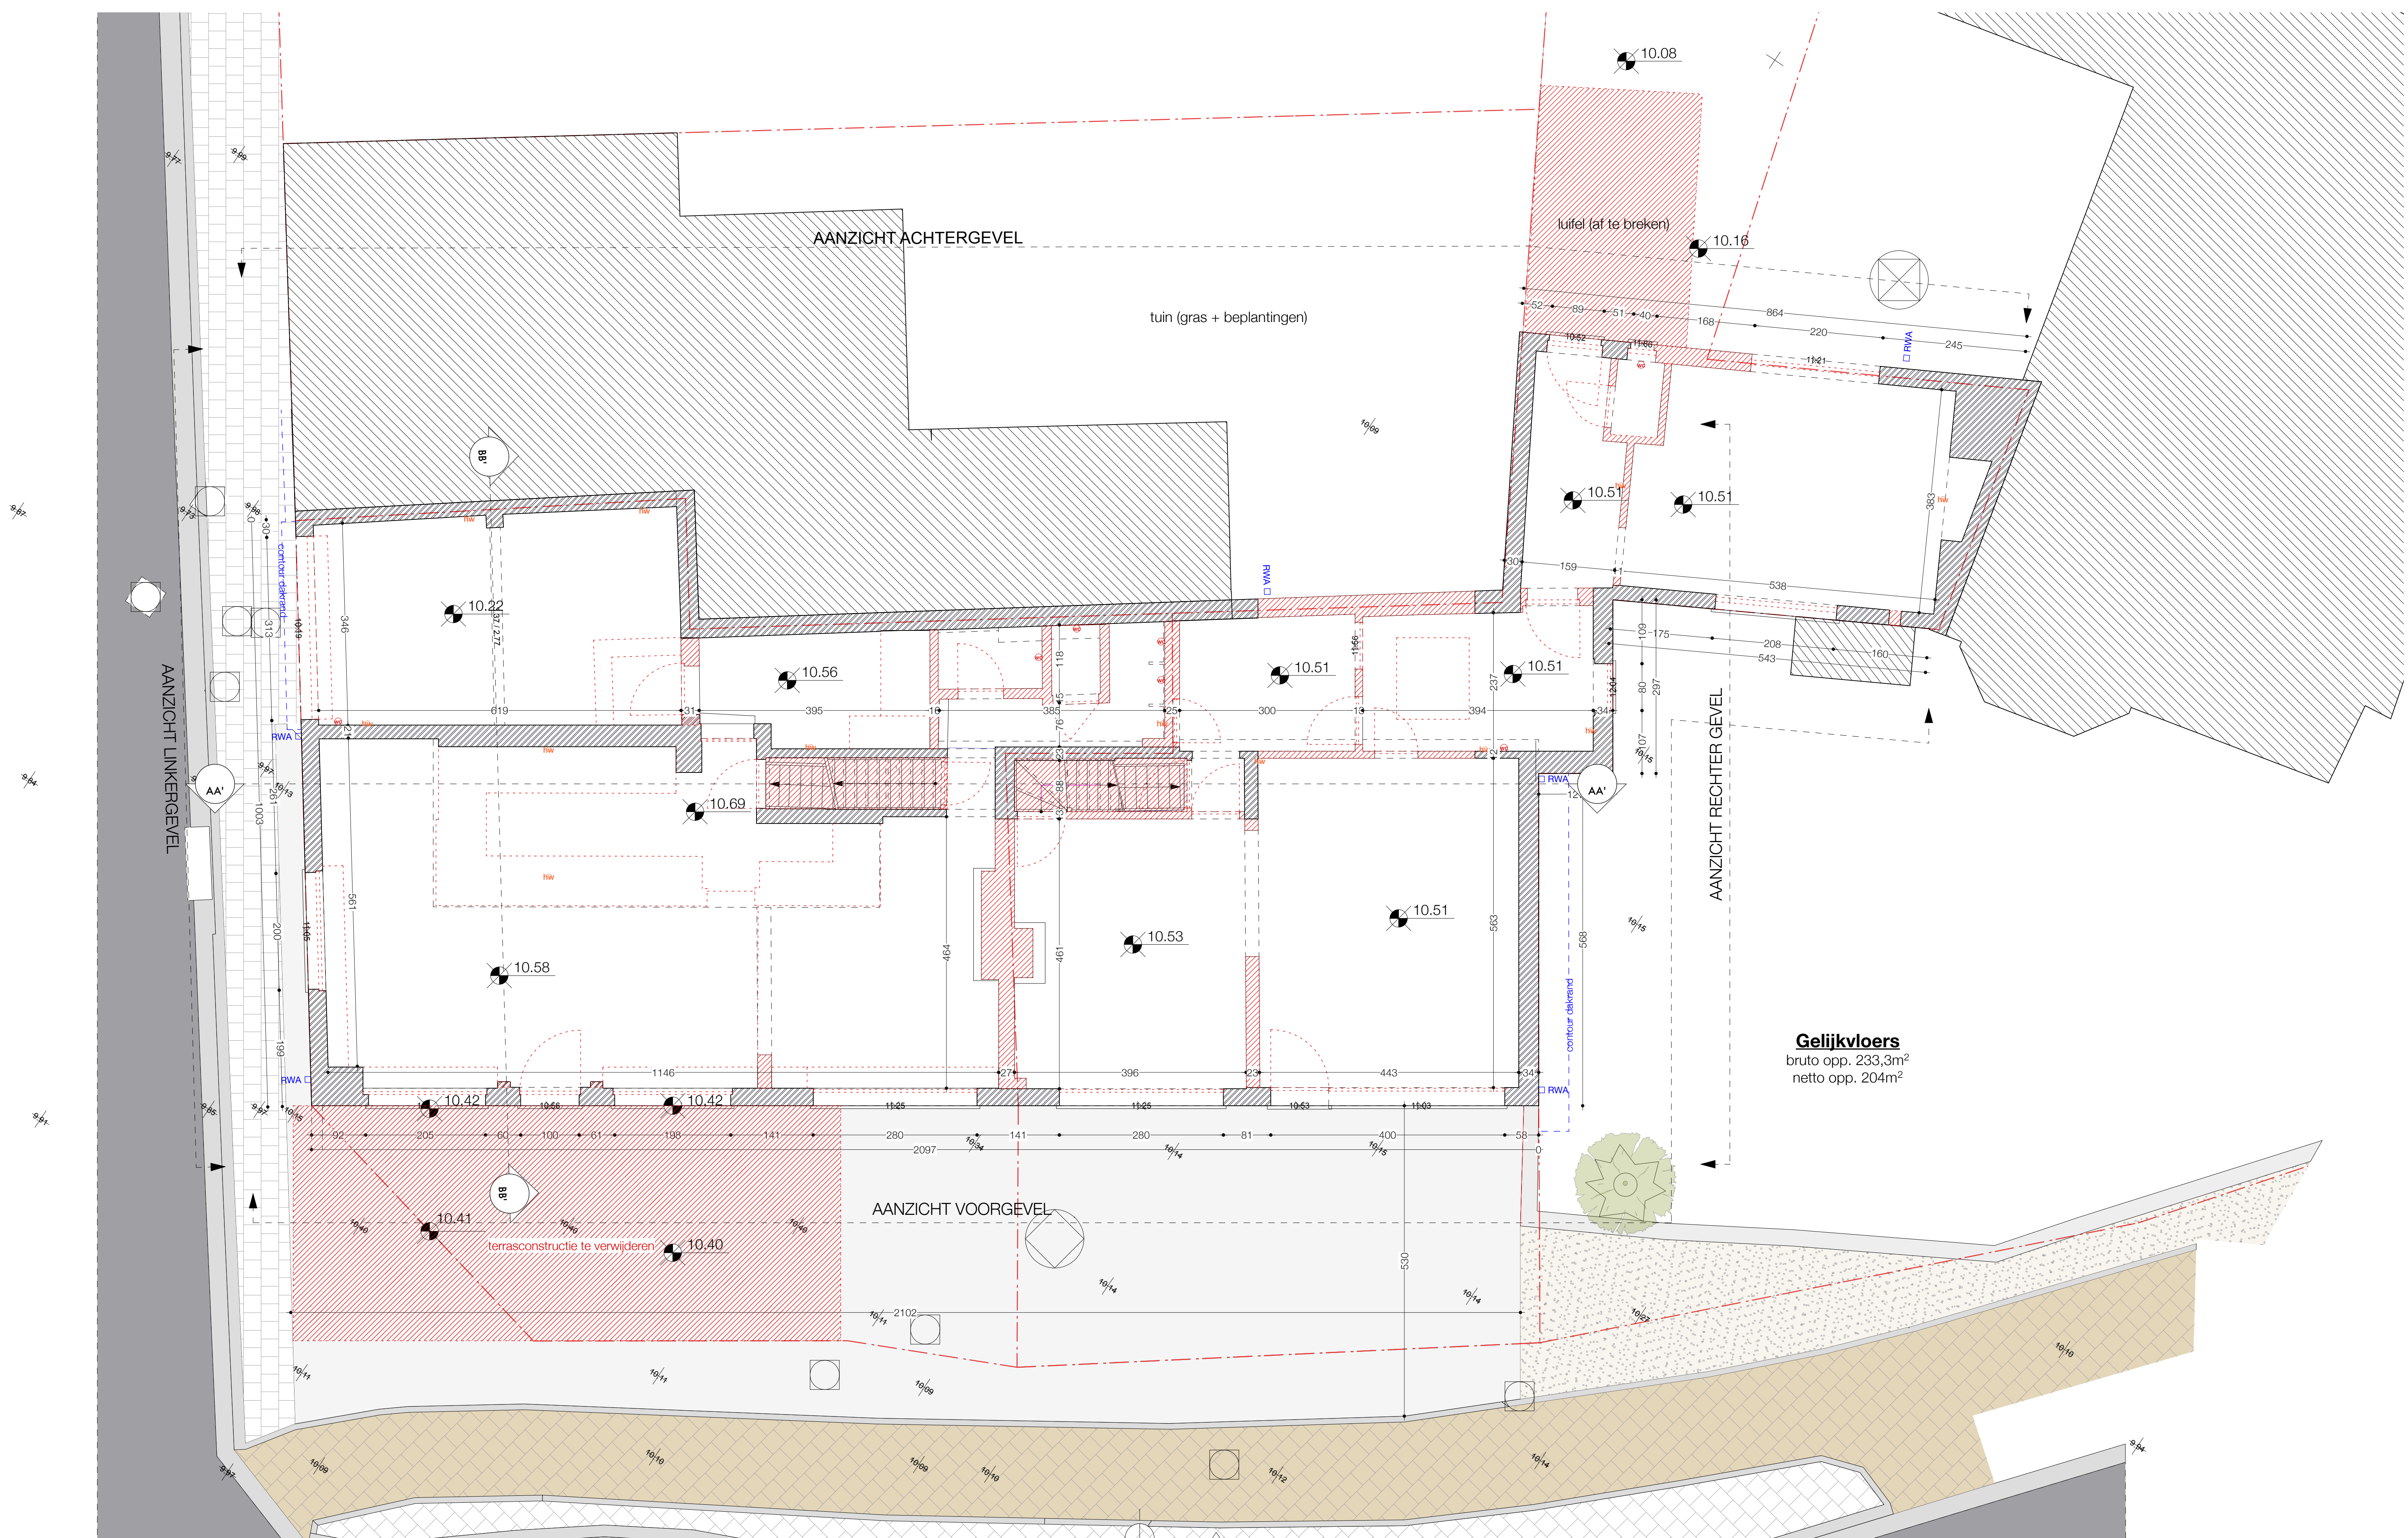

Gelijkvloers
bruto opp. 233,3m²
netto opp. 204m²