


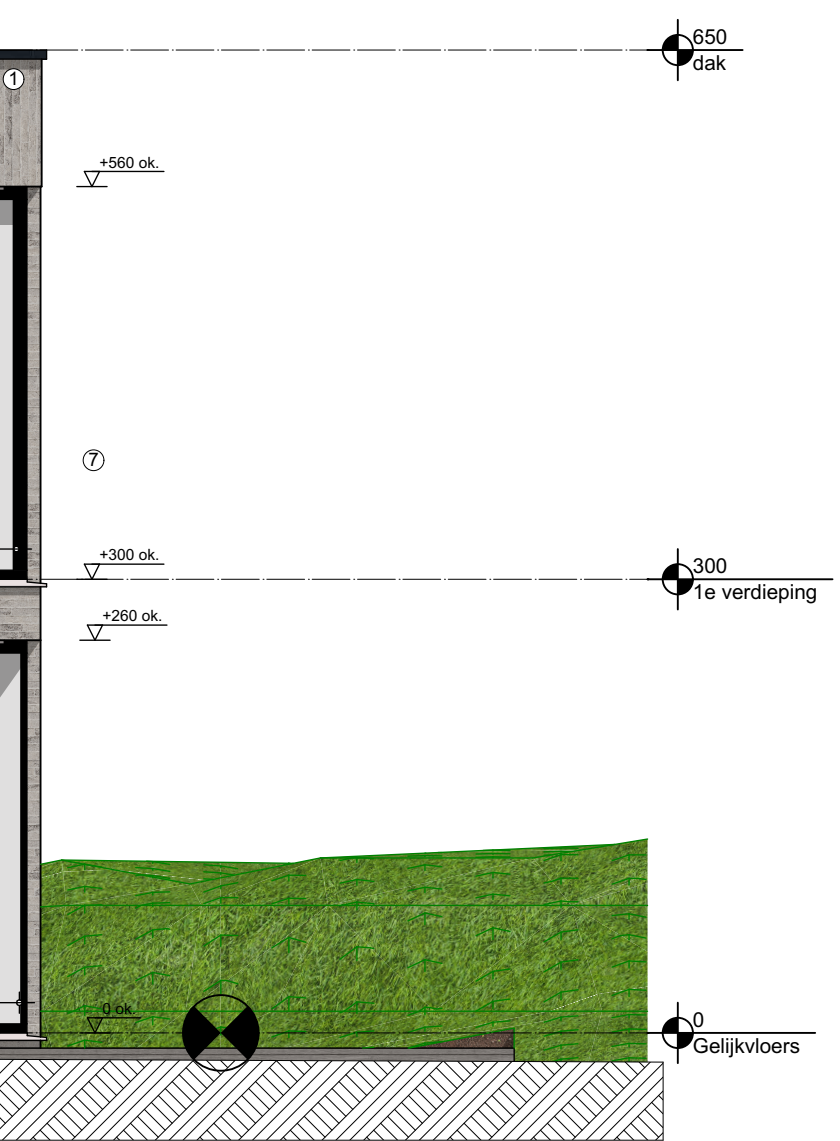

LIGGING : Gundlichstraat 28
GEMEENTE : 9032 Wondelgem
PROVINCIE : Oost-Vlaanderen
KADASTER : AFd. 30 - Sec. B - Perc. 381/N2

arch. Gerrit Stevens
arch. Lanckriet Annelore

Brugsevaart 51
9030 Mariakerke
gsm: 09/285 88 13
mail: info@g4a-architecten.be

HANDTEKENING ARCHITECT
arch. Gerrit Stevens

CLAS
architecten

Go for Architecture
info@g4a.eu
www.g4a.eu

[illegible]

Schaal: 1:50

Datum:
2/07/2026

G Achtergevel vergund

9/12

0 2	
-----	--