
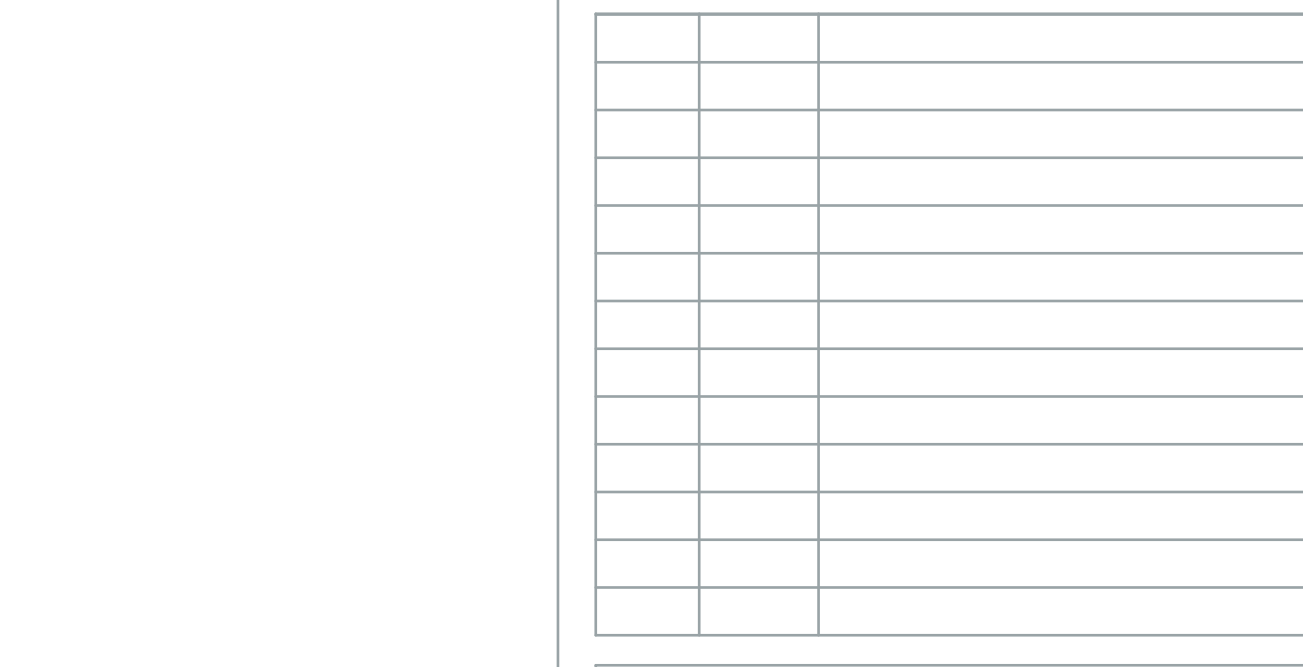
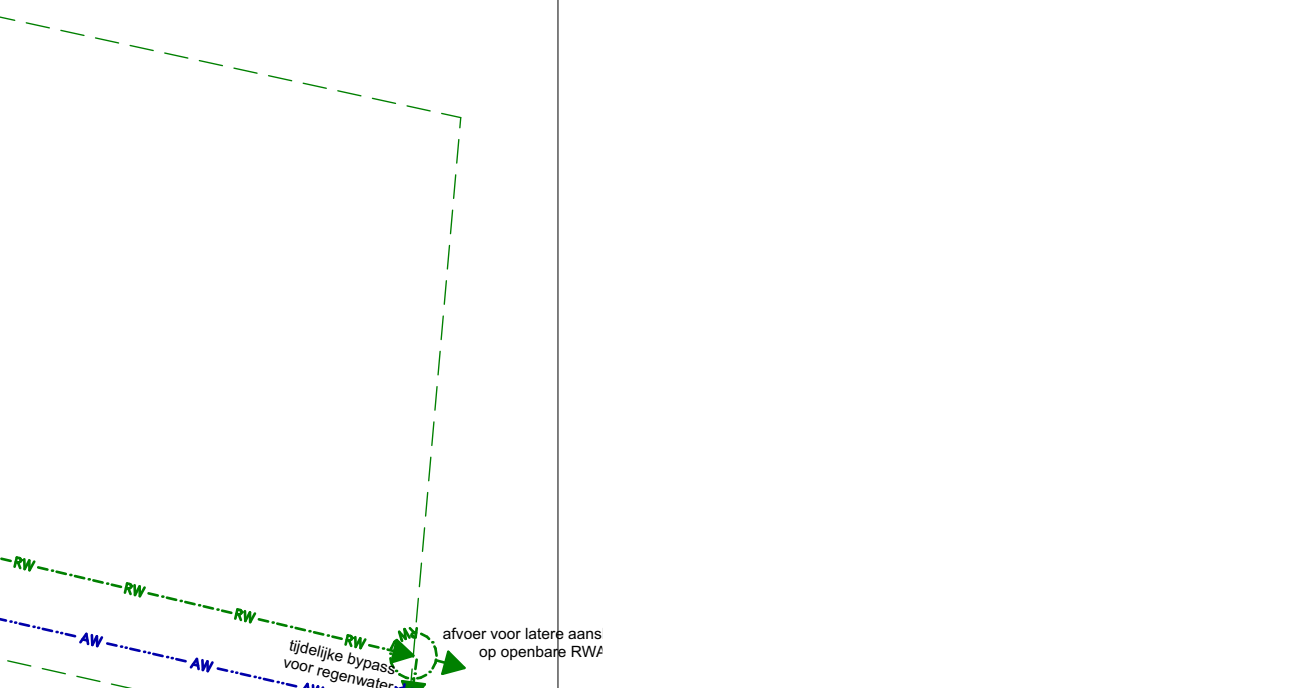
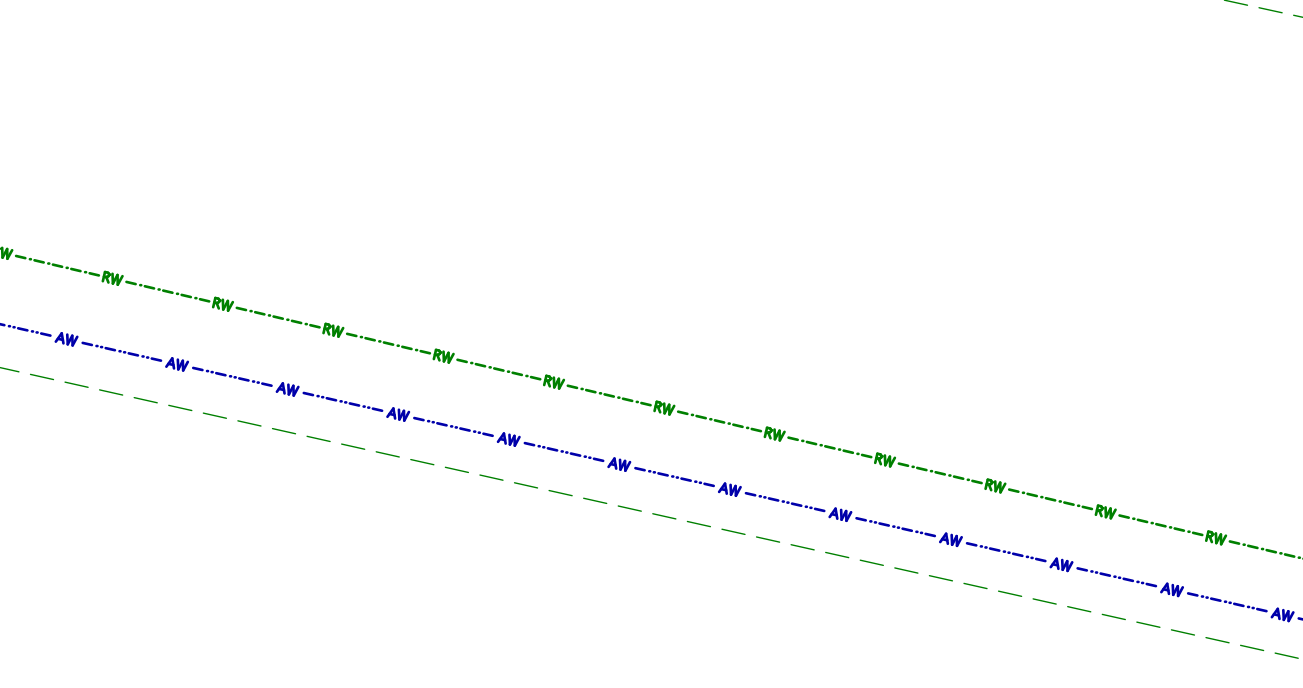
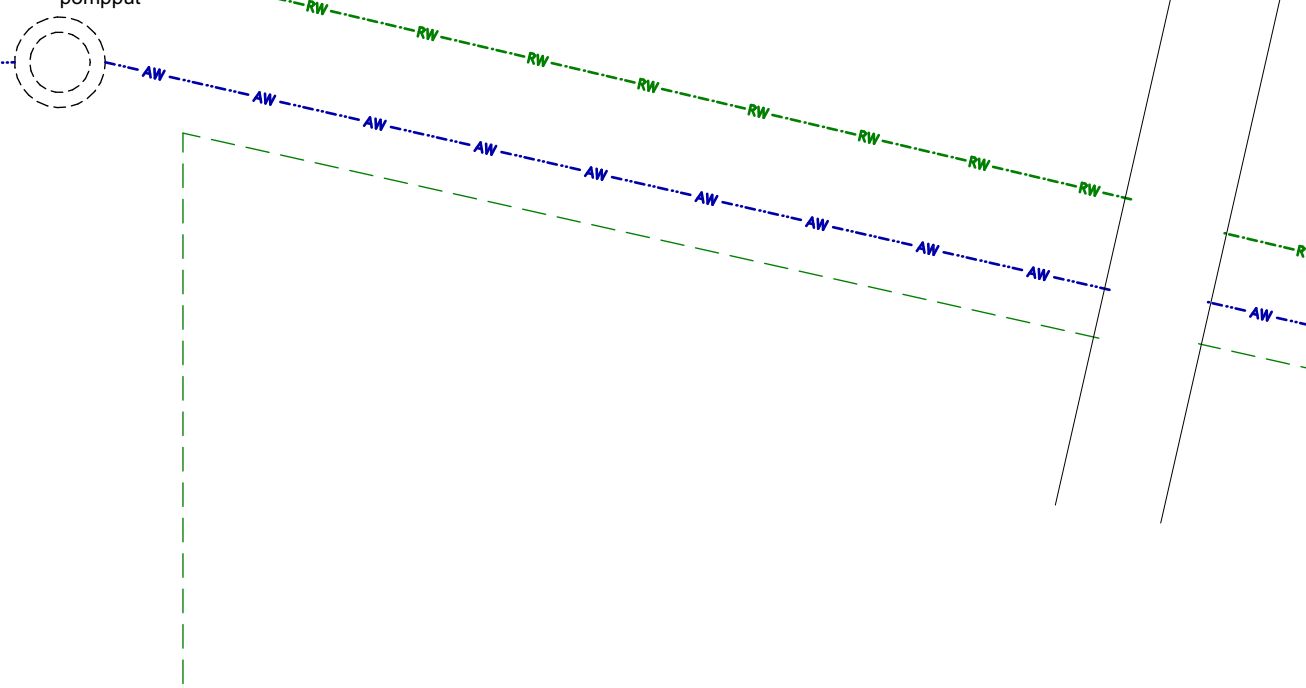
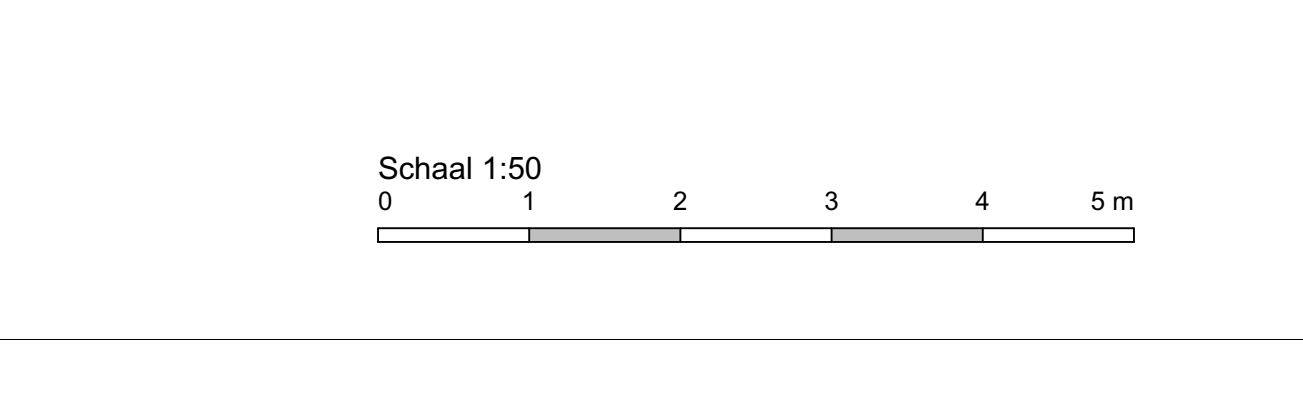
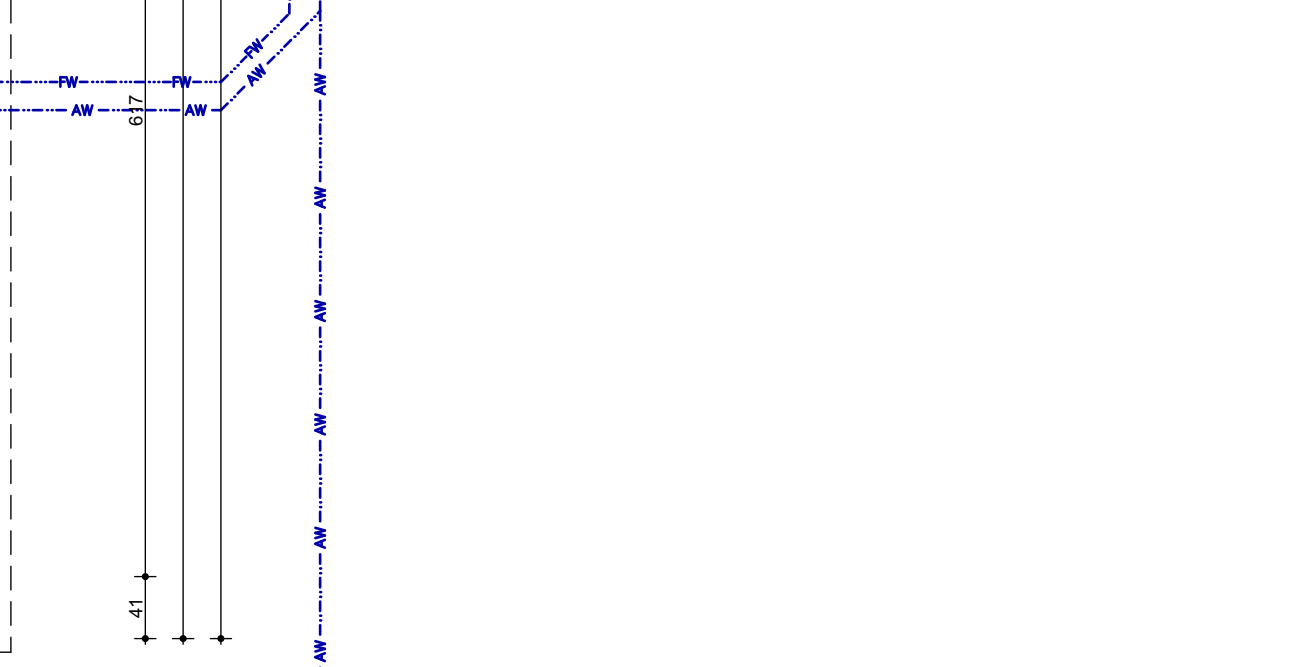
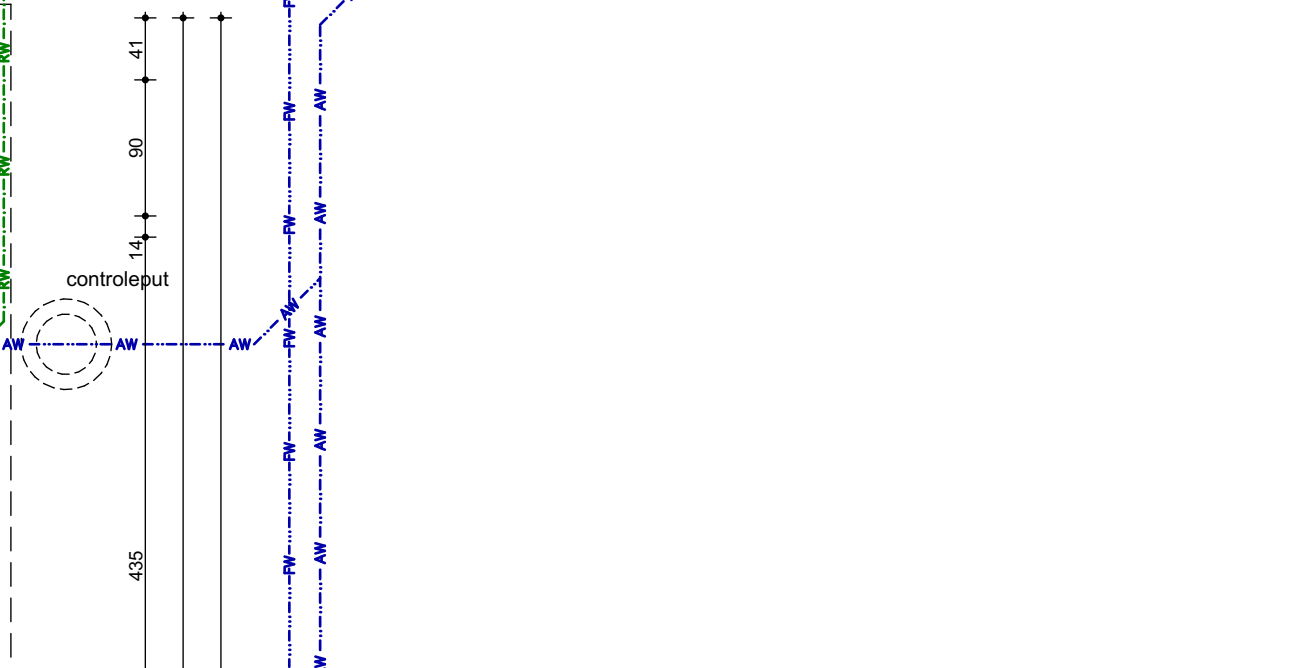
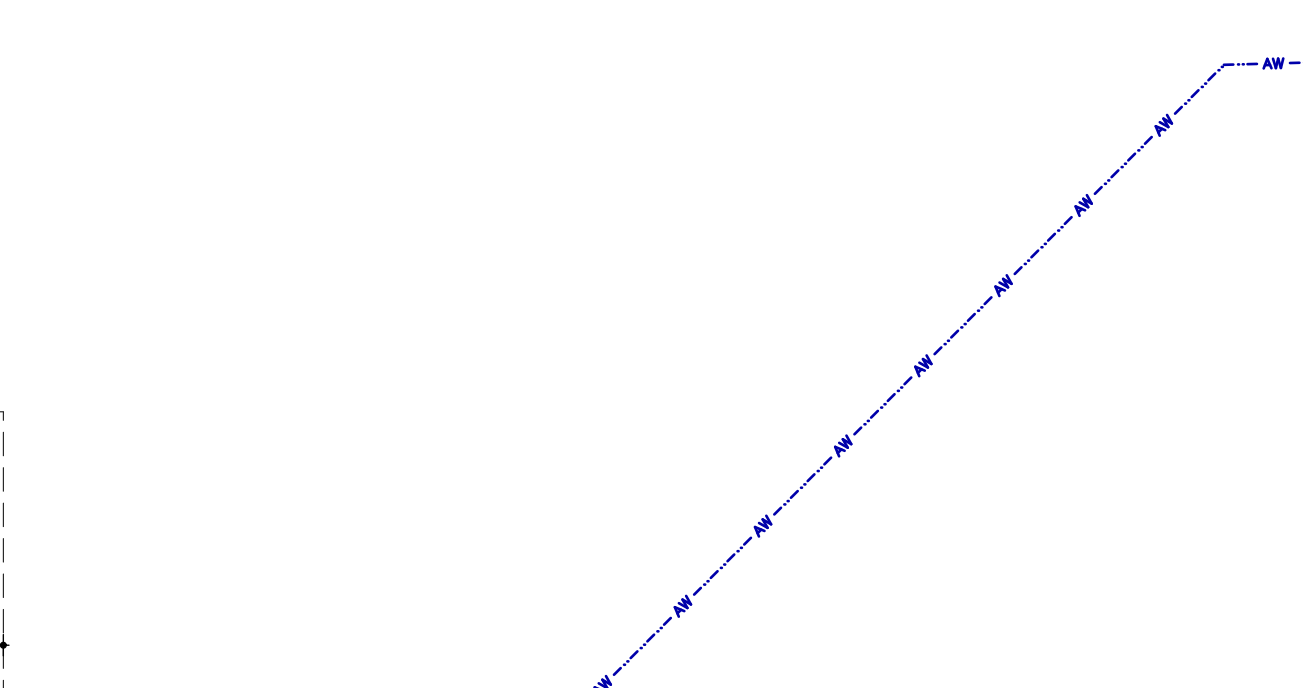
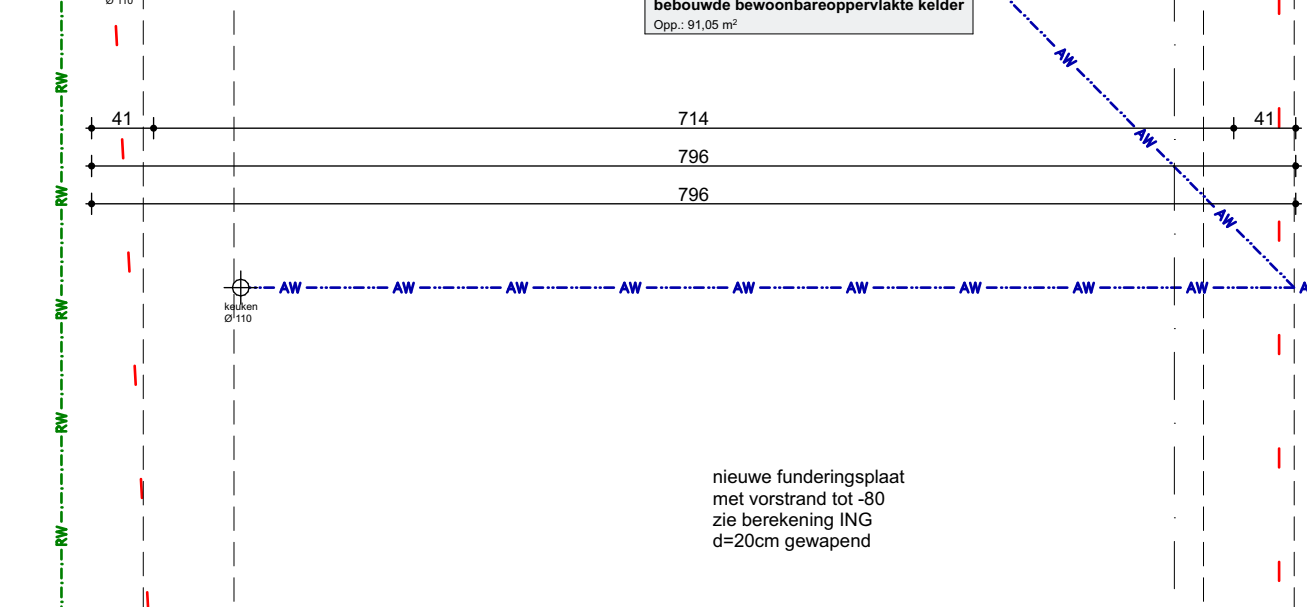
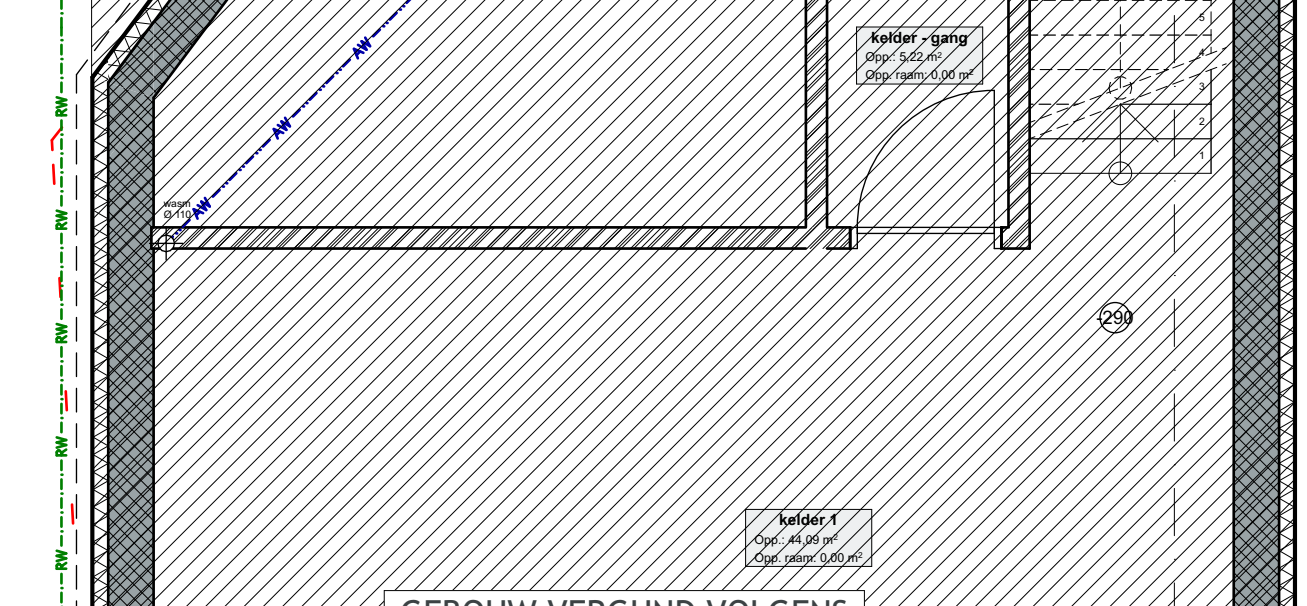
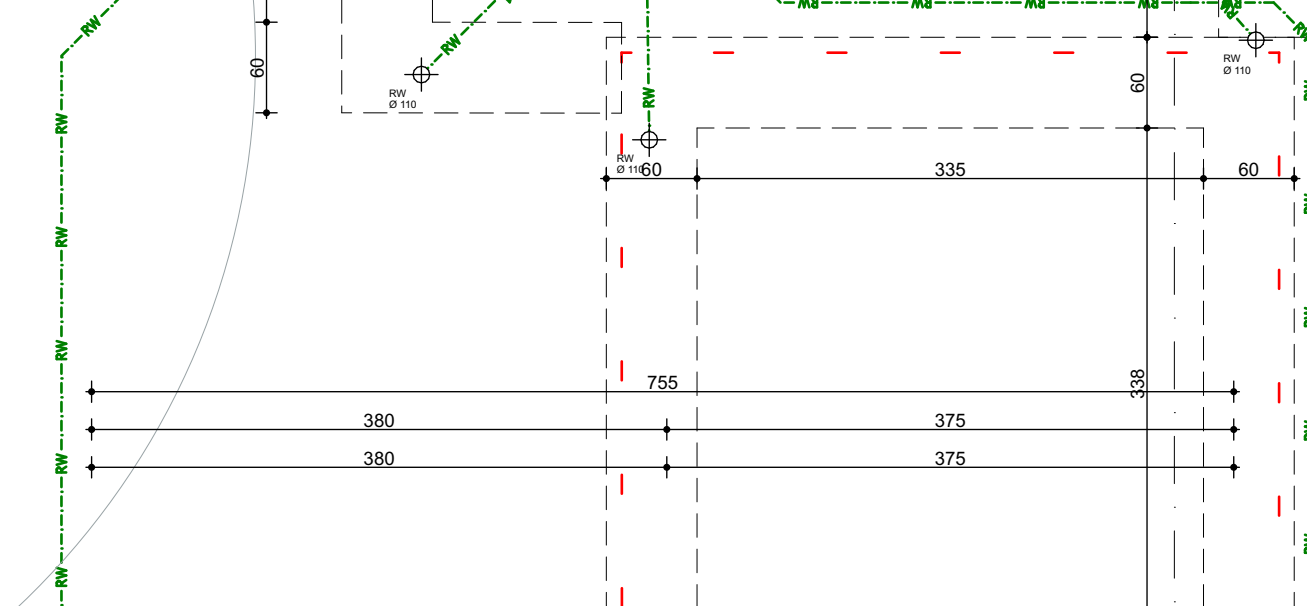


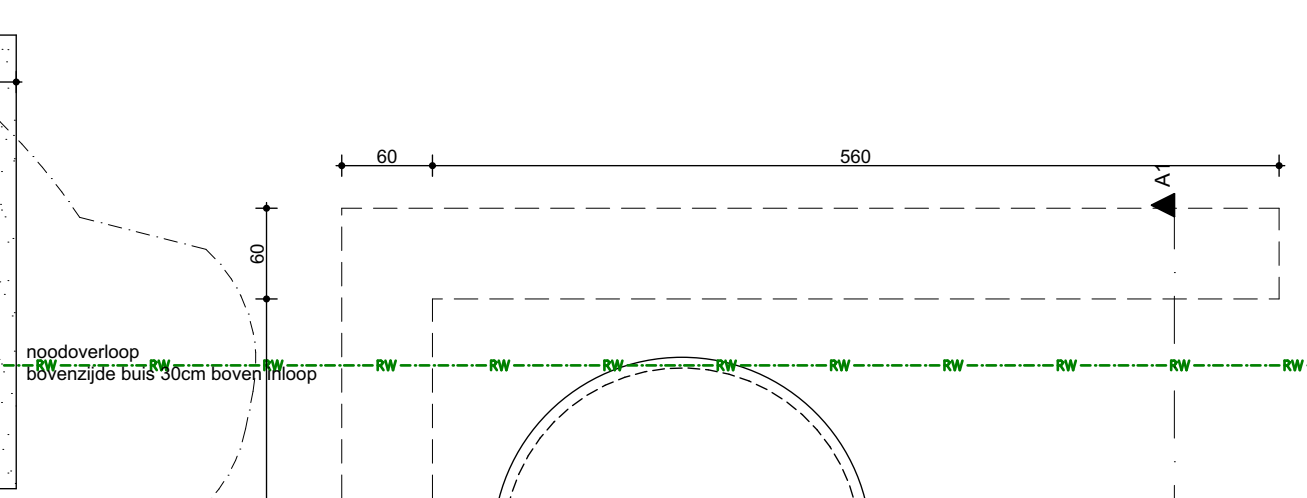

ARCHITECT: G4A architecten bv

arch. Gerrit Stevens
arch. Lancelotti Annelore

Bogusewaard 51
9030 Mandelinge
gem: 90/085 08 13
mail: info@g4a-architecten.be

HANDEKTEKENING ARCHITECT
arch. Gerrit Stevens

CLAS
architecten

G4A
Go for Architecture
info@g4a.be
www.g4a.be

Schaal: 1:50		Datum: 14/06/2026
--------------	--	----------------------

CLAS
architecten
G4A Go for Architecture
info@g4a.eu
www.g4a.eu

HANDTEKENING ARCHITECT
arch. Gerrit Stevens