


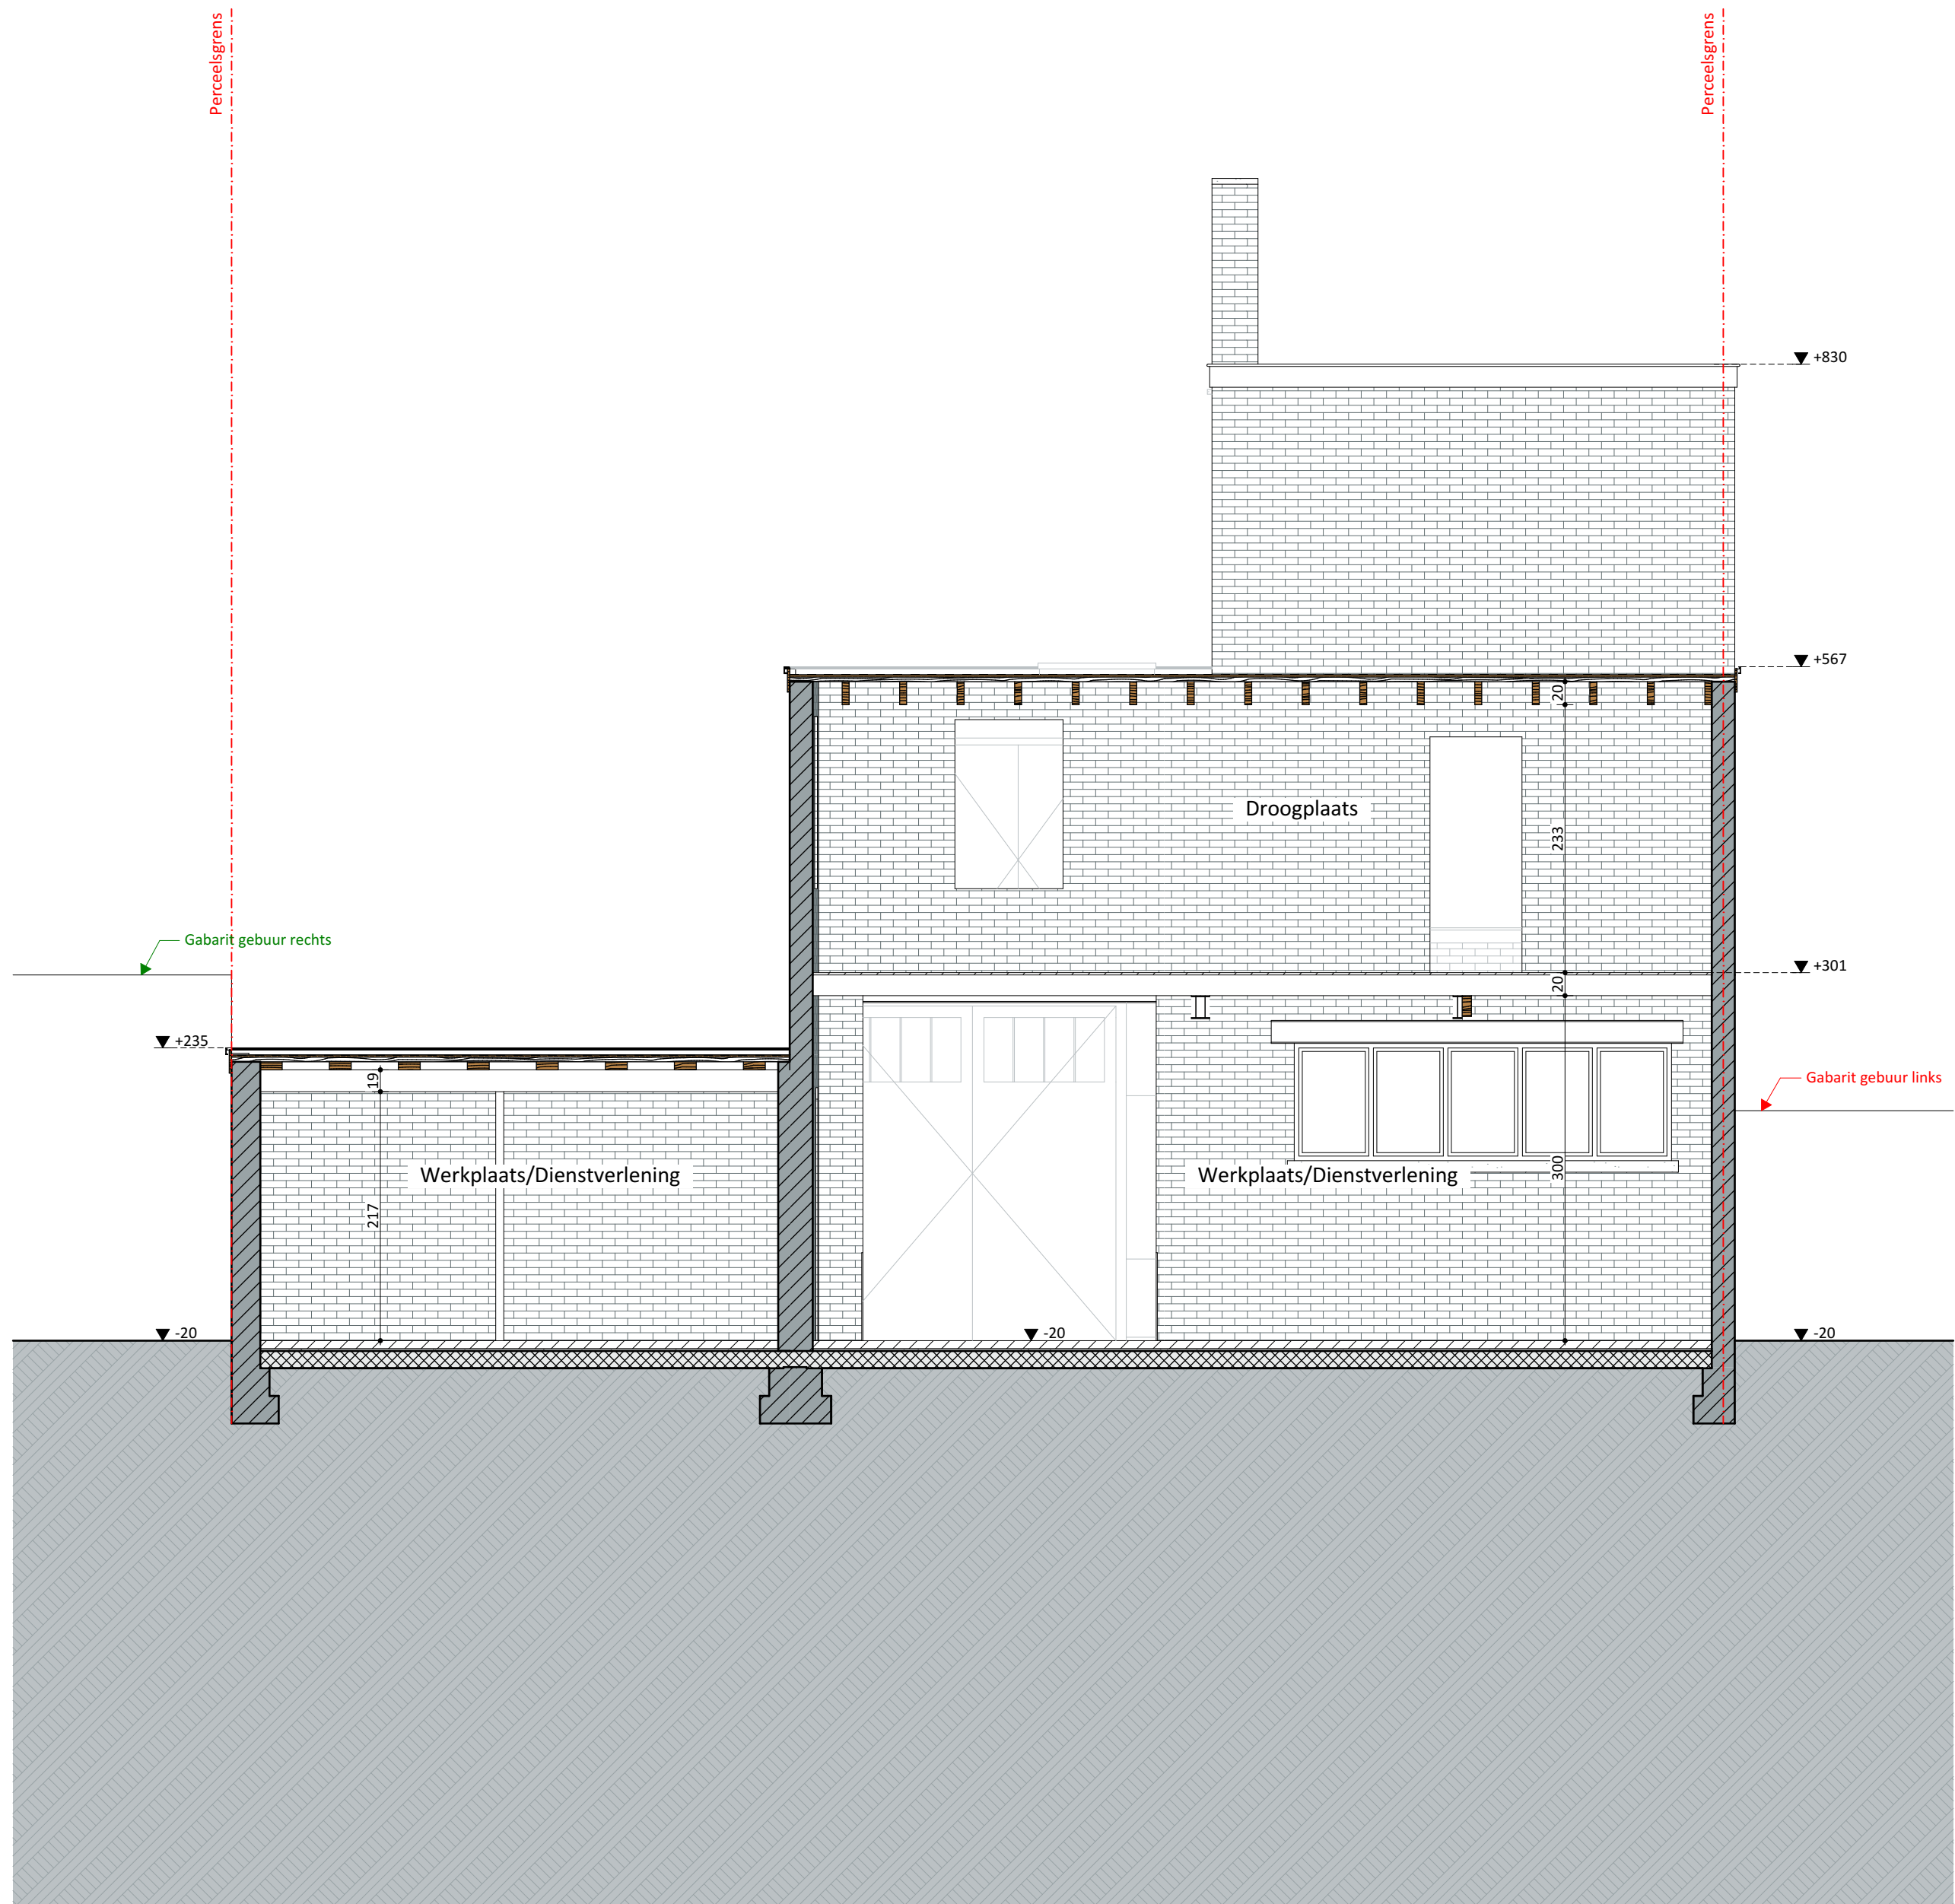

Doorsnede C-C BT 1:50		VOLT
Projectnaam	Scheldestraat 95	
Opdrachtgever	dhr en mevr Joffrey en Margot Loquet-Weyers Dendermondesteenweg 355 9070 Destelbergen	
Architect	VOLT architecten bv Burggravenlaan 264/101 9000 Gent T: 09 219 00 74	