


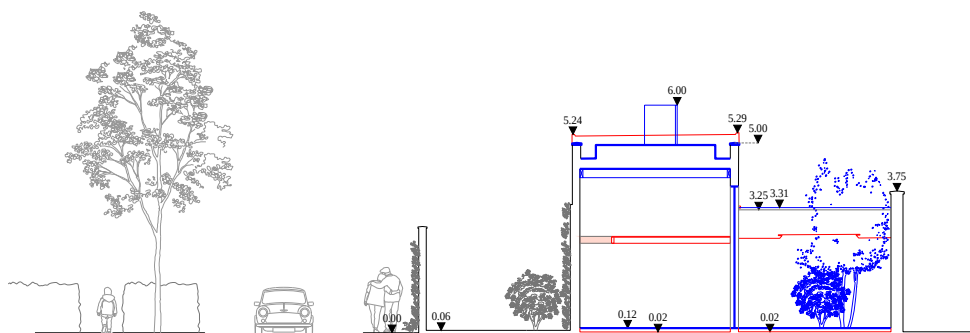

2607
Overdekt terras

BA_overdekt terras_T_B&N

0 2 4m

 schaal 1:200

aNo
 ARCHITECTEN
 10.07.2026