


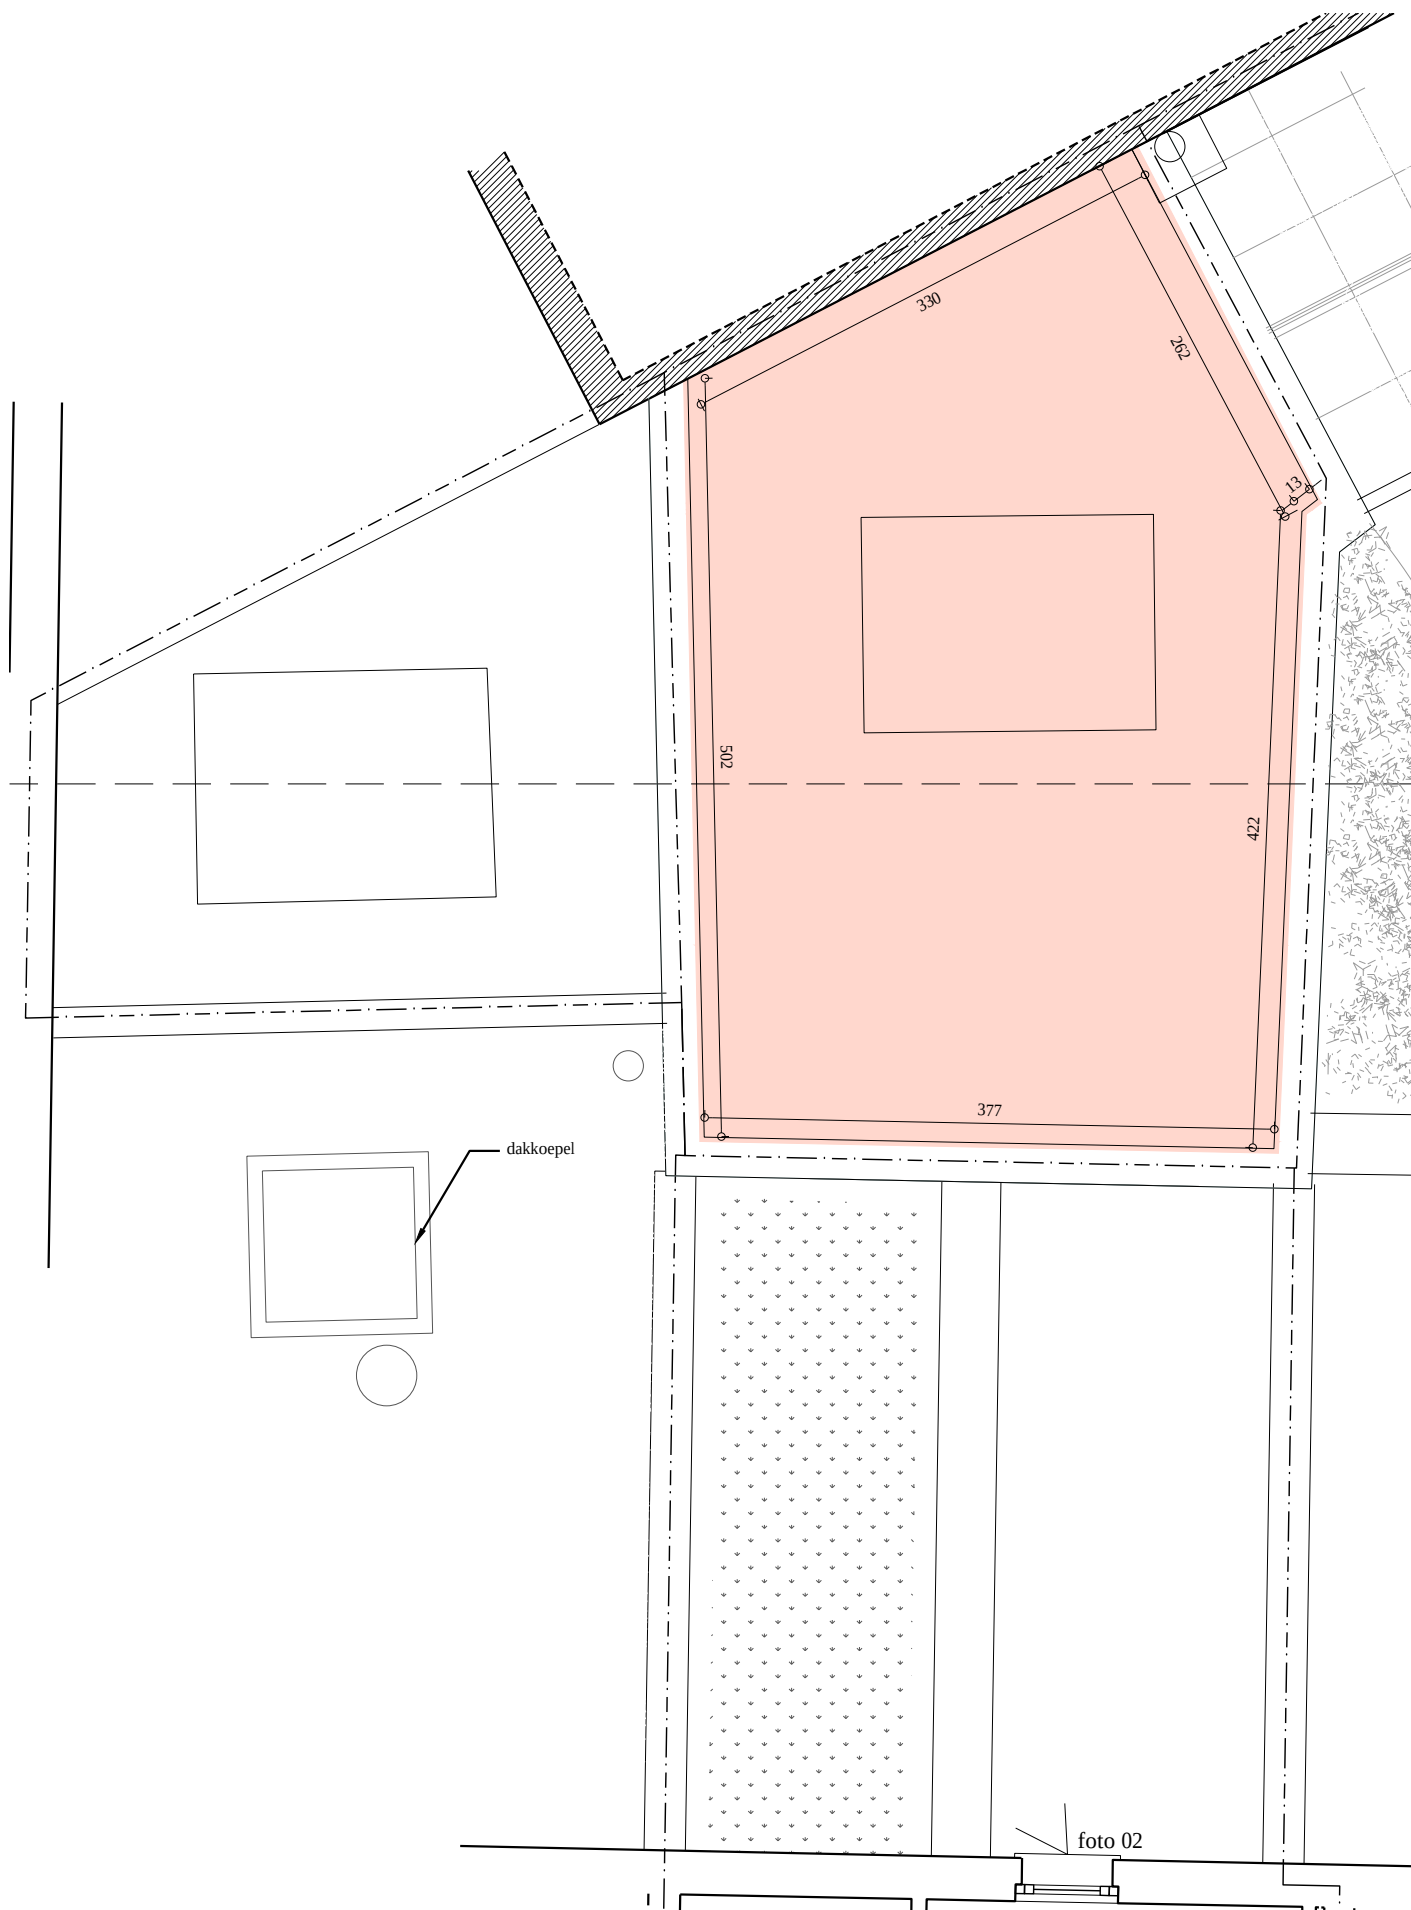

2607
Overdekt terras

BA_overdekt terras_P_B_4
dakenplan

0 1m
schaal 1:50



aNo
ARCHITECTEN
10.07.2026