


2607
Overdekt terras

BA_overdekt terras_G_N_1

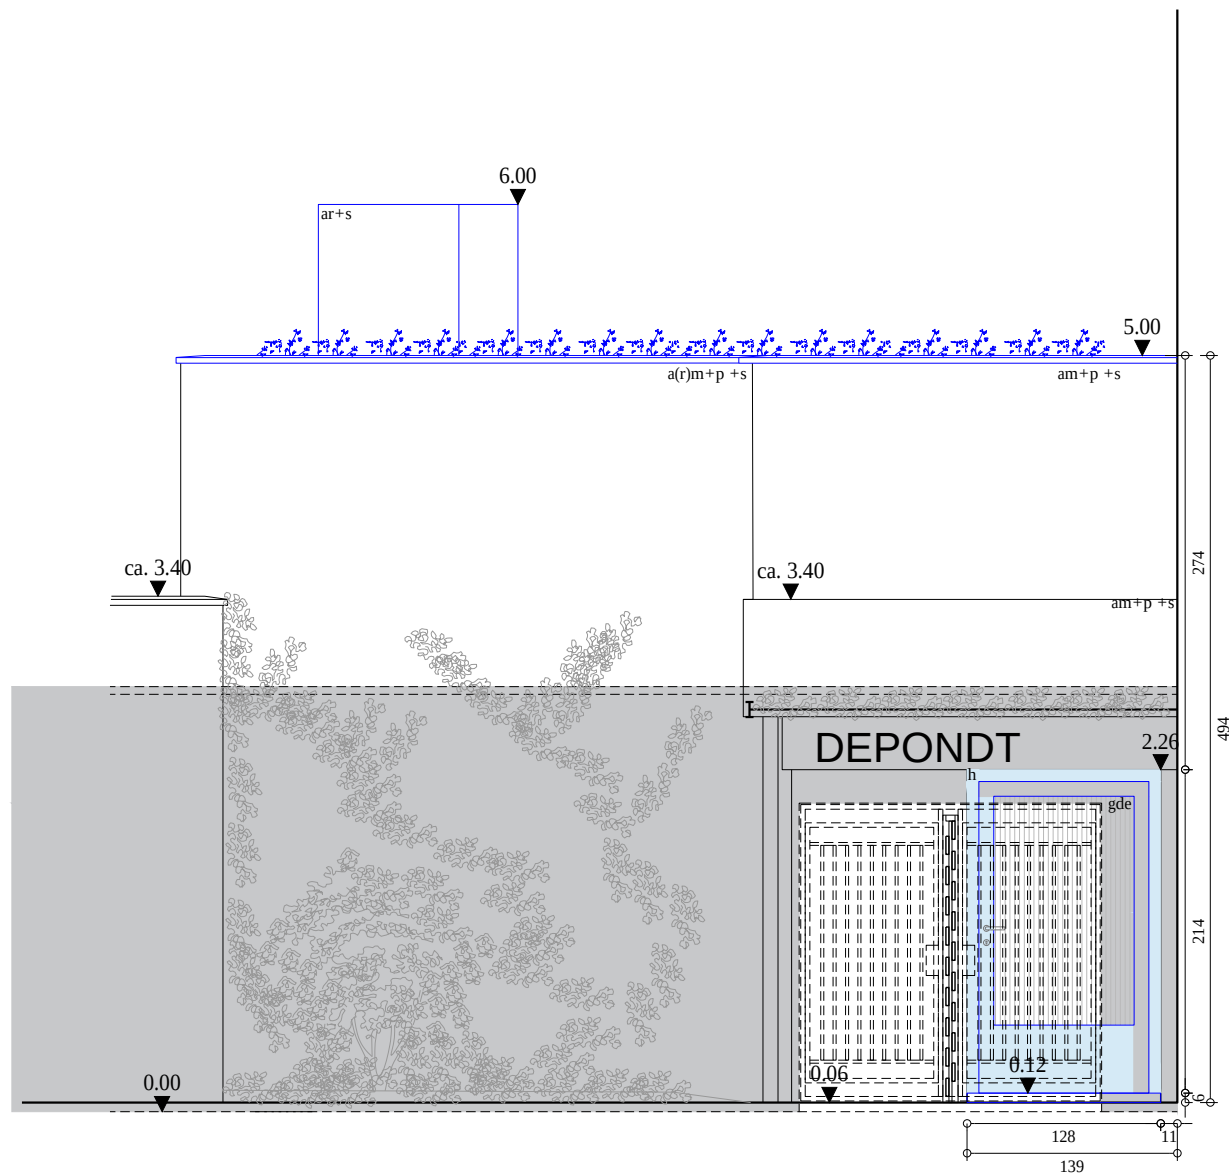

0 1m
schaal 1:50