


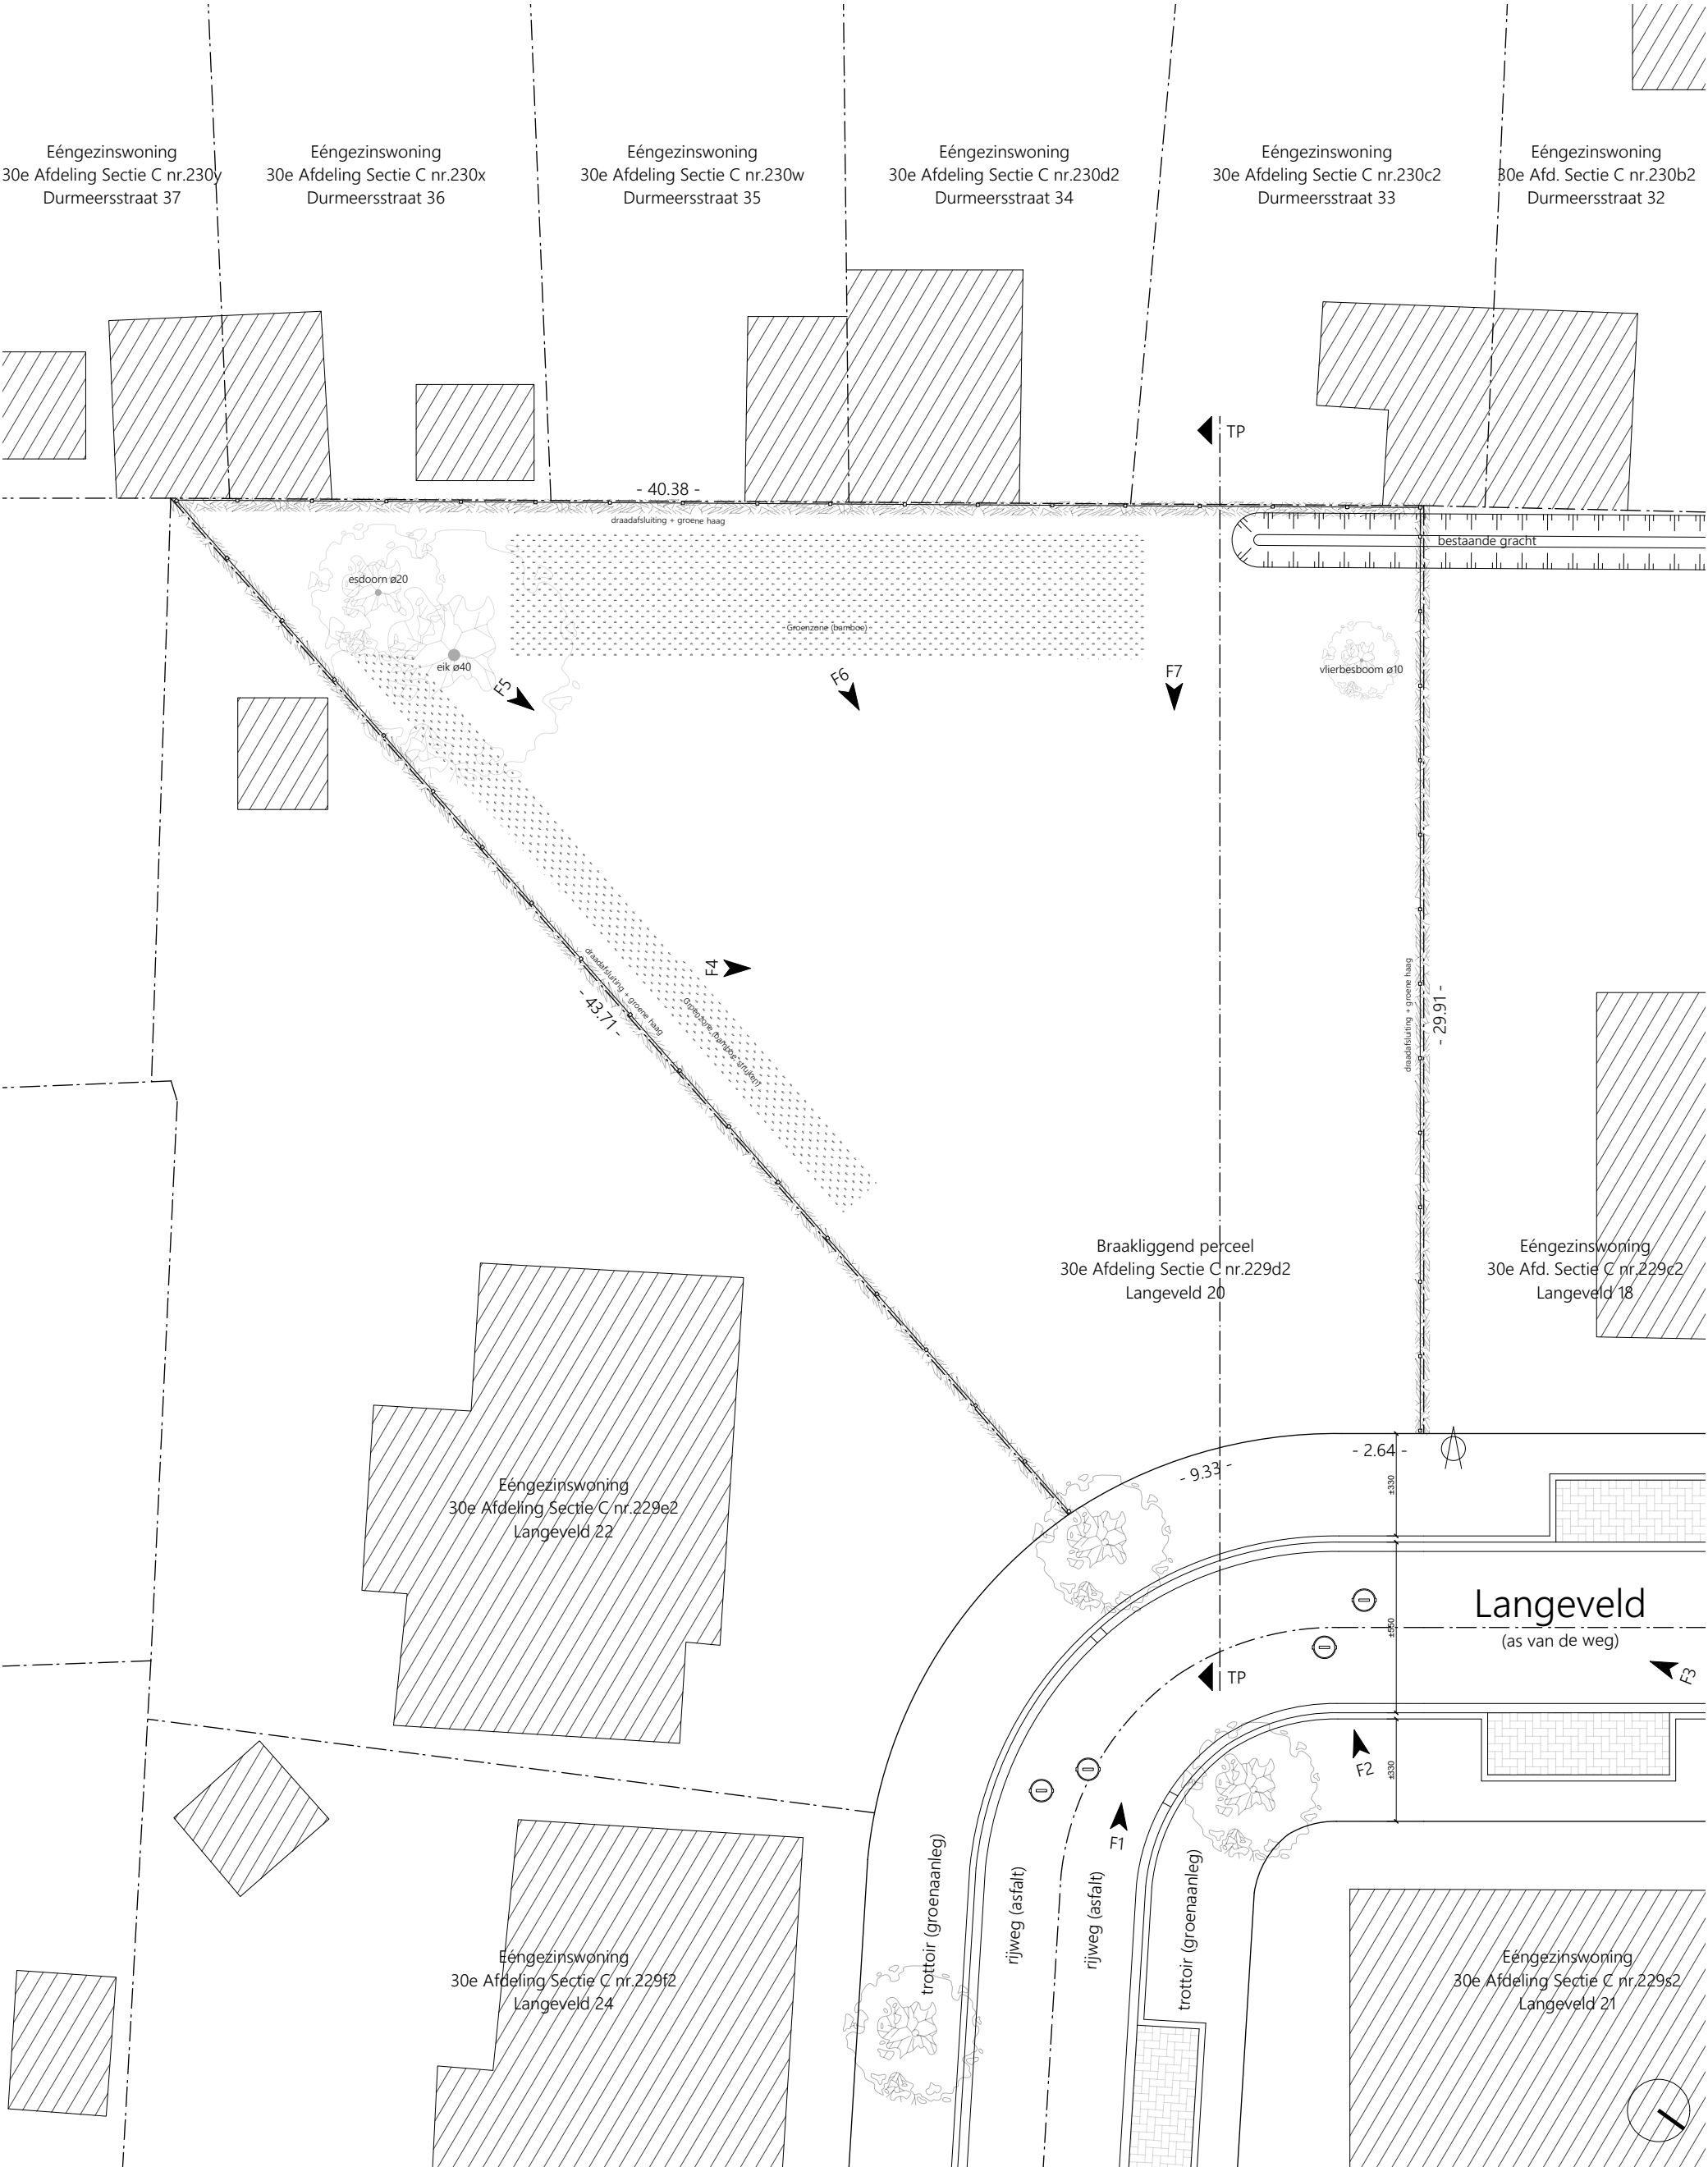

Inplantingsplan