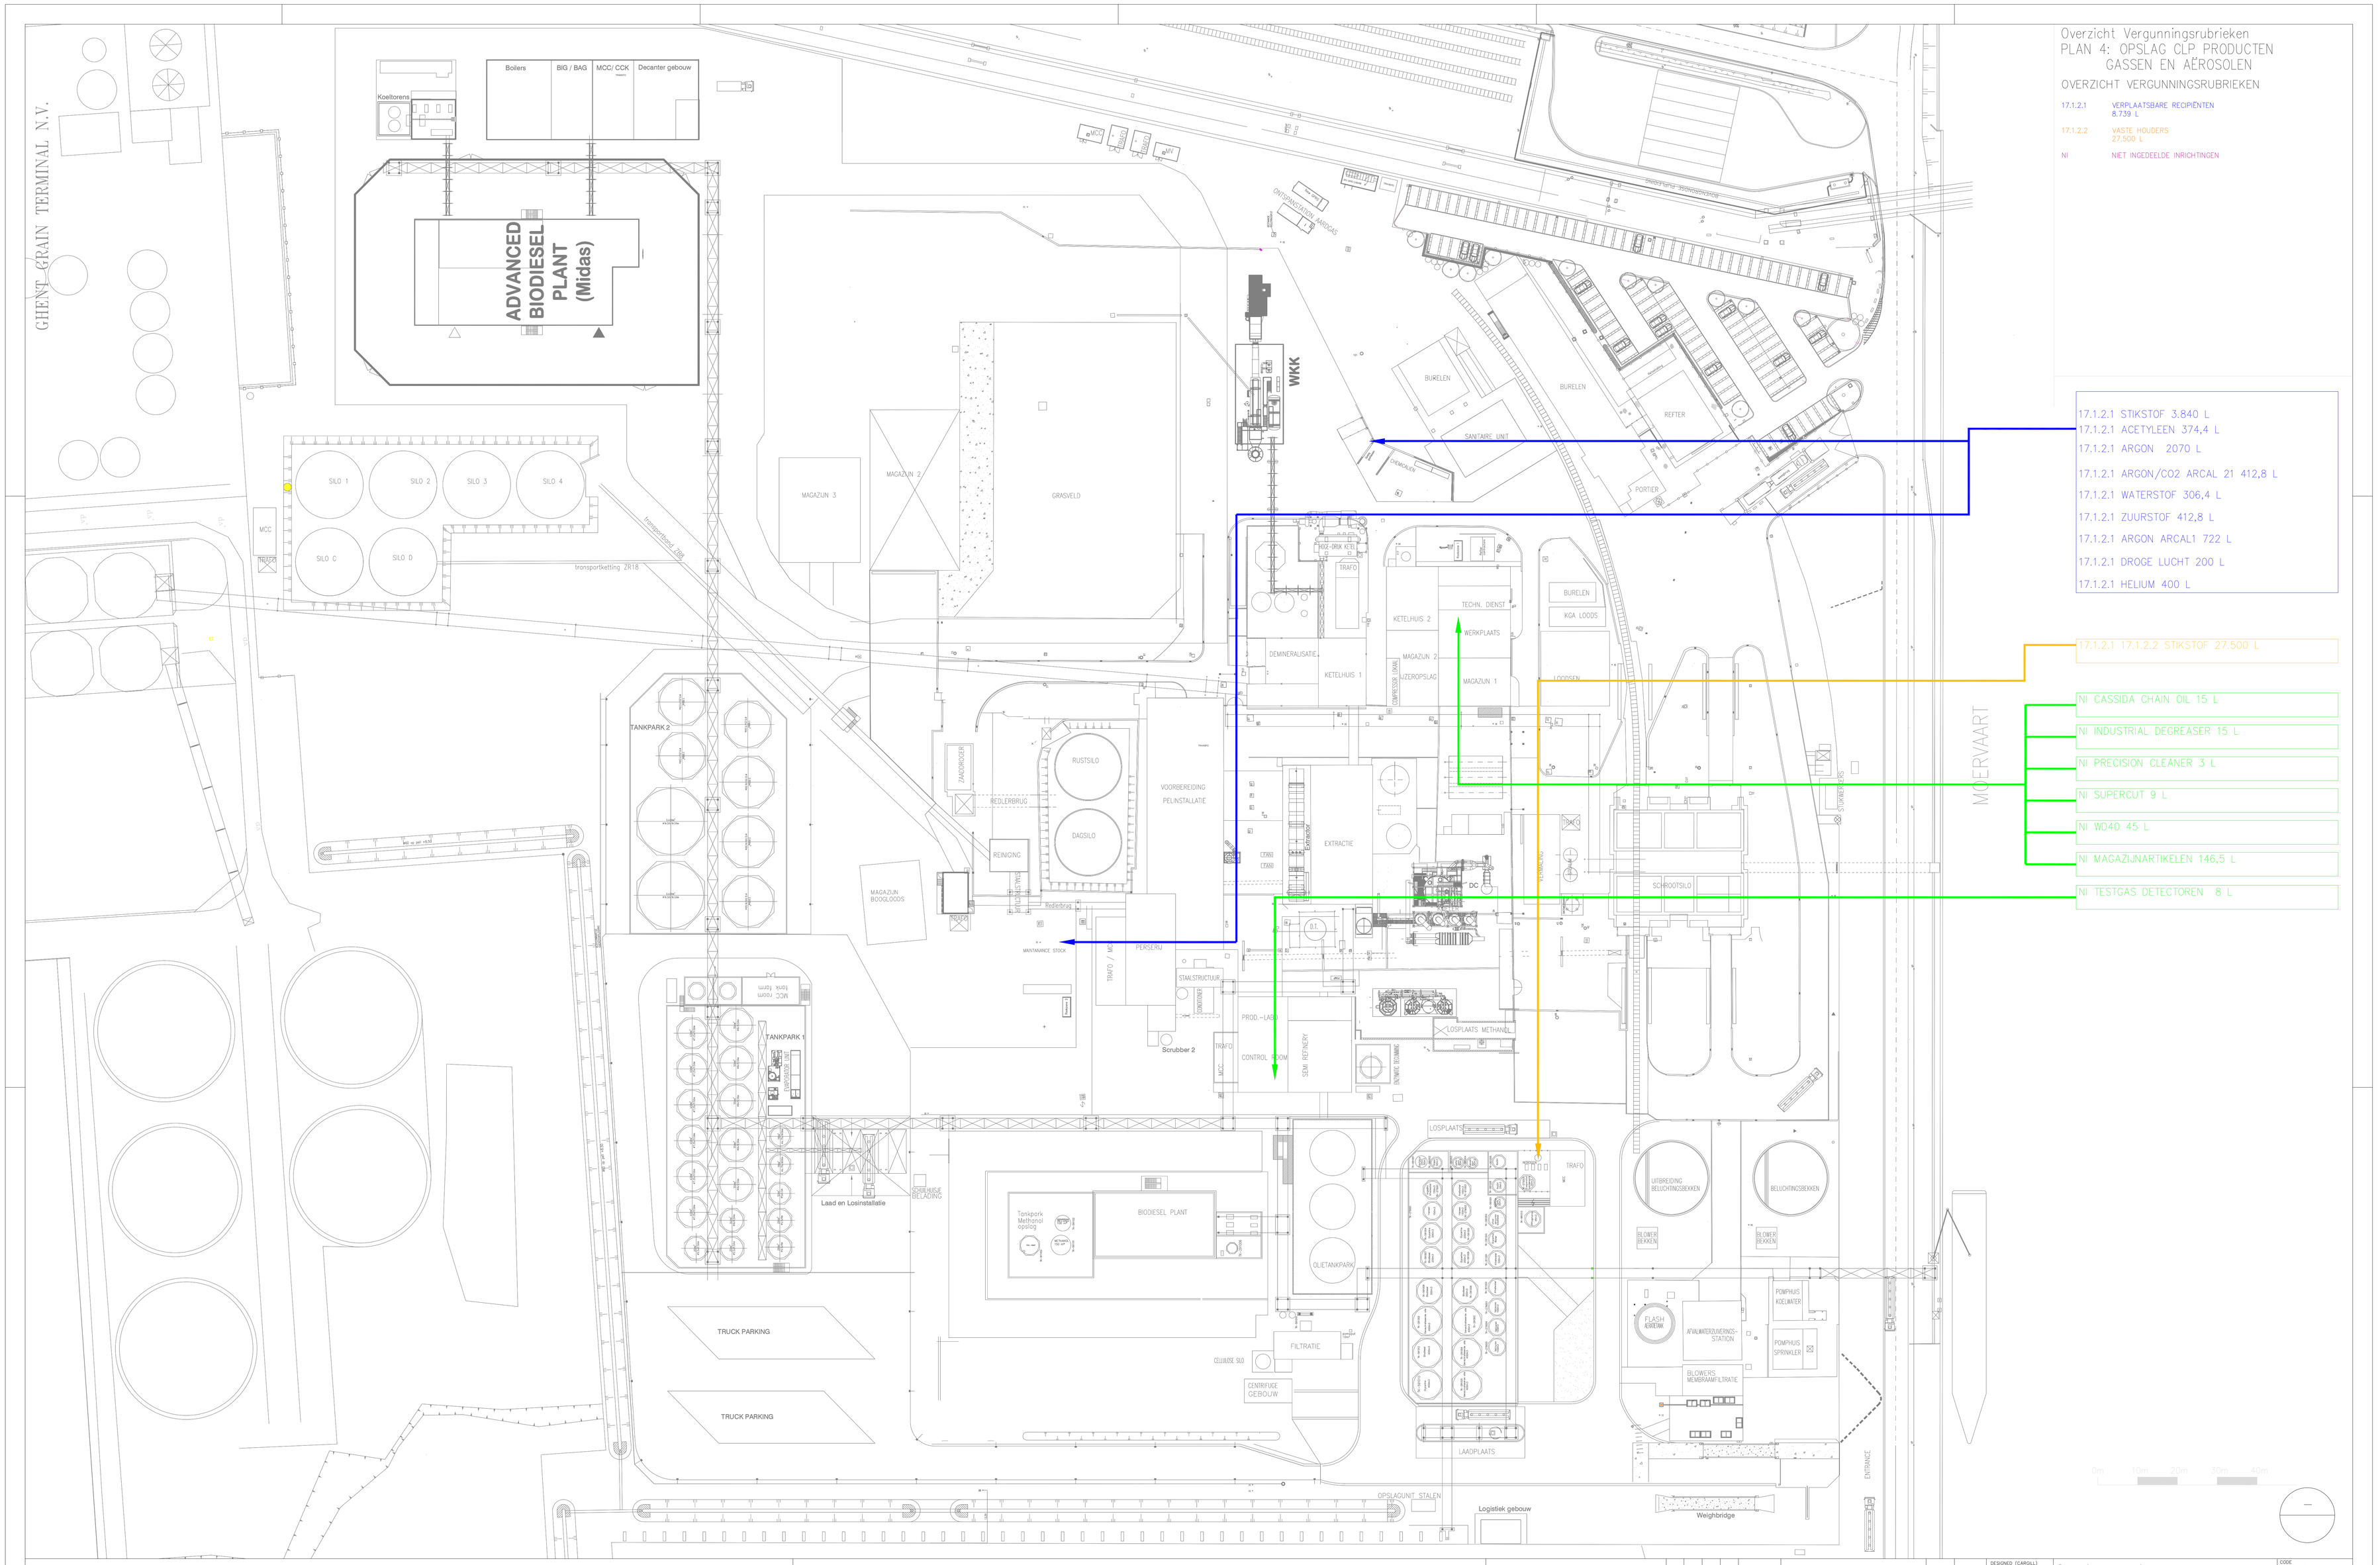

Overzicht Vergunningsrubrieken
PLAN 4: OPSLAG CLP PRODUCTEN GASSEN EN AËROSOLEN

OVERZICHT VERGUNNINGSRUBRIEKEN

17.1.2.1	VERPLAATSBARE RECIPIËNTEN 8.739 L
17.1.2.2	VASTE HOUDERS 27.500 L
NI	NIET INGEDEELDE INRICHTINGEN

17.1.2.1 STIKSTOF 3.840 L
17.1.2.1 ACETYLEEN 374,4 L
17.1.2.1 ARGON 2070 L
17.1.2.1 ARGON/CO2 ARCAL 21 412,8 L
17.1.2.1 WATERSTOF 306,4 L
17.1.2.1 ZUURSTOF 412,8 L
17.1.2.1 ARGON ARCAL1 722 L
17.1.2.1 DROGE LUCHT 200 L
17.1.2.1 HELIUM 400 L

17.1.2.1 17.1.2.2 STIKSTOF 27.500 L

NI CASSIDA CHAIN OIL 15 L
NI INDUSTRIAL DEGREASER 15 L
NI PRECISION CLEANER 3 L
NI SUPERCUT 9 L
NI WD40 45 L
NI MAGAZIJNARTIKELEN 146,5 L
NI TESTGAS DETECTOREN 8 L

THIS DRAWING IS THE PROPERTY OF CARGILL INCORPORATED AND IS SUBJECT TO RETURN ON DEMAND. NO PART OF THE INFORMATION CONTAINED WITHIN THIS DRAWING MAY BE REPRODUCED, STORED IN A RETRIEVAL SYSTEM OR TRANSMITTED IN ANY FORM, (ELECTRONIC, MECHANICAL, PHOTOCOPYING OR OTHERWISE), WITHOUT WRITTEN CONSENT OF: Cargill

REV.	DRAWN BY	DESIGN BY	CHECK BY	CHECKED DATE	DESCRIPTION	JOB NO.	CARGILL JOB NO.

DESIGNED (CARGILL)
DESIGNED: WV
DRAWN: WV
CHECKED: GS
DRAWING DATE: 28-11-2017
SCALE: 1:500
SIZE: A0

Omgevingsvergunning
Vergunde en Toekomstige Situatie

Cargill

PLANT: Ghent Belgium
DEPARTMENT: General, Terrain

CODE: 0008-00 110
CARGILL PROJECT
JOB NO.
REV. DATE: 23-01-2026
REV. NO.: 7
DWG. NO.: 01-0008-001030-V7
Sheet: 4

DRAWING PLOTTED:
CAD FILE NAME: