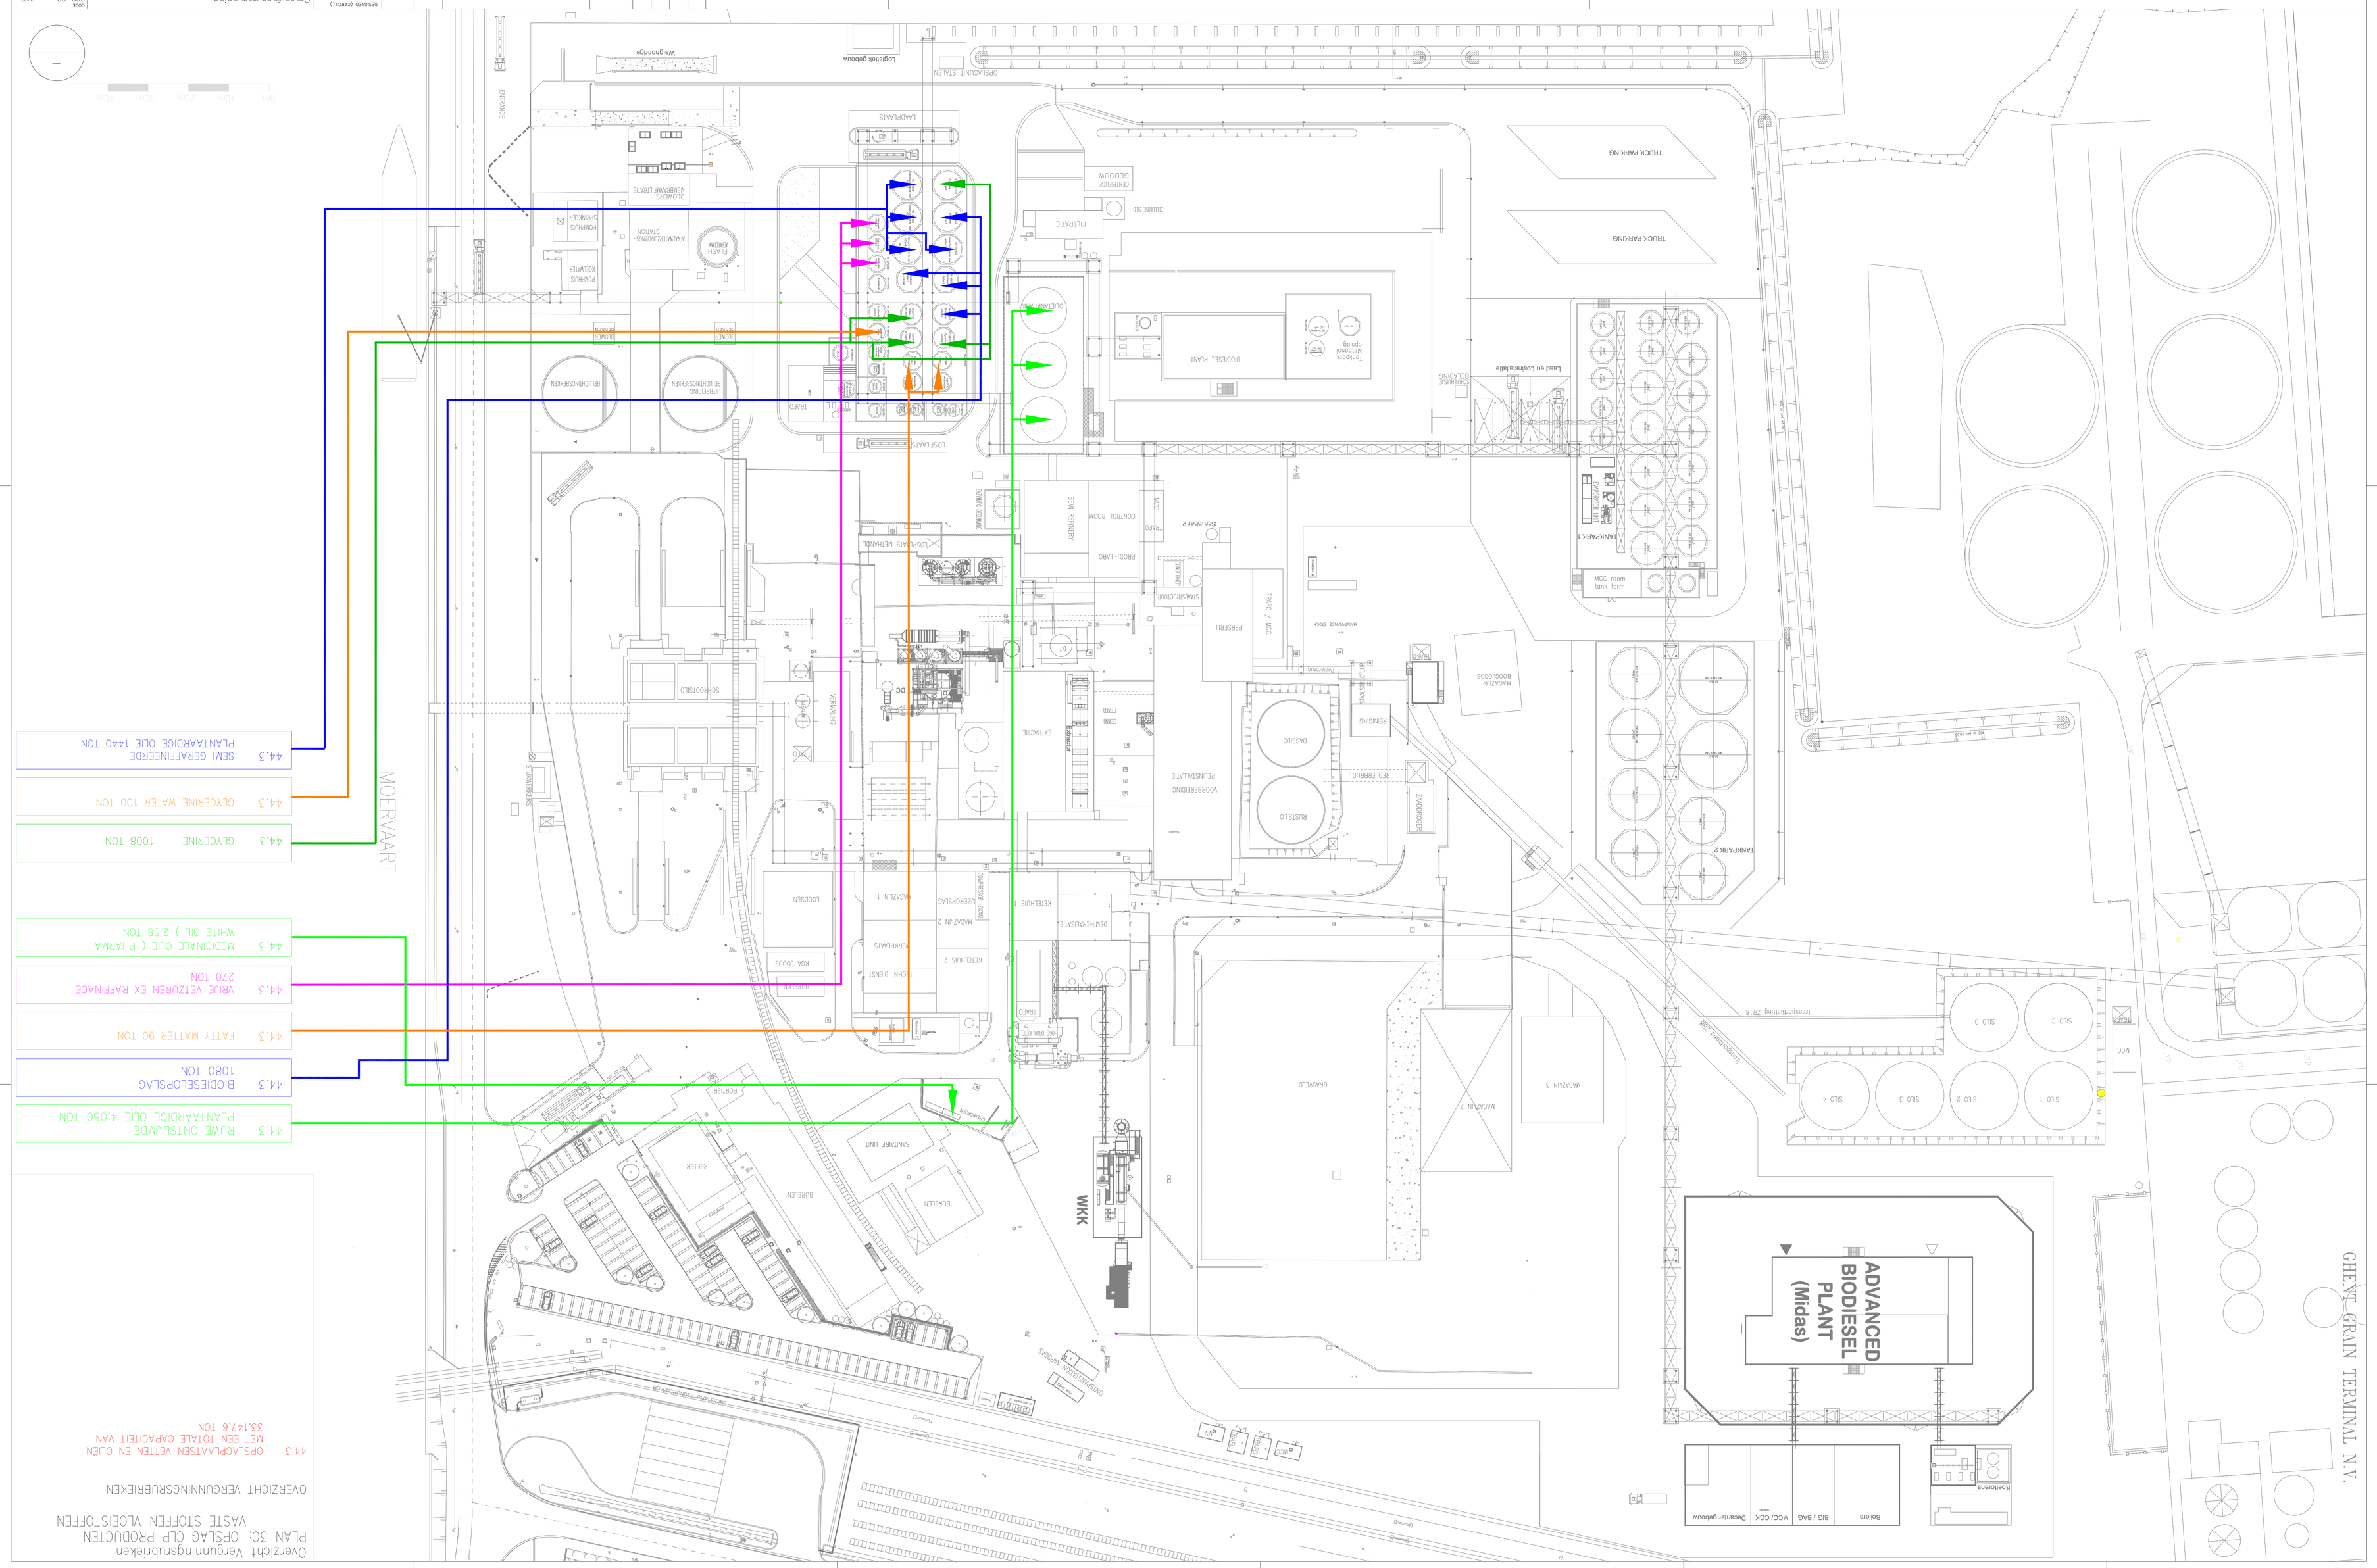

44.3 SEMI GERAFFINEERDE PLANTAARDIGE OLIE 1440 TON

44.3 GLYCERINE WATER 100 TON

44.3 GLYCERINE 1008 TON

44.3 MEDICINALE OLIE (PHARMA WHITE OIL) 2.58 TON

44.3 VRIJE VETZUREN EX RAFFINAGE 270 TON

44.3 FATTY MATTER 90 TON

44.3 BIODIESELOPSLAG 1080 TON

44.3 RUWE ONTSLUIMDE PLANTAARDIGE OLIE 4.050 TON

44.3 OPSLAGPLAATSEN VETTEN EN OLIEN MET EEN TOTALE CAPACITEIT VAN 33.147,6 TON

OVERZICHT VERGUNNINGSRUBRIEKEN

Overzicht Vergunningsrubrieken
PLAN 3C: OPSLAG CLP PRODUCTEN
VASTE STOFFEN VLOEISTOFFEN

THIS DRAWING IS THE PROPERTY OF CARGILL INCORPORATED AND IS SUBJECT TO RETURN ON DEMAND. NO PART OF THE INFORMATION CONTAINED WITHIN THIS DRAWING MAY BE REPRODUCED, STORED IN A RETRIEVAL SYSTEM OR TRANSMITTED IN ANY FORM (ELECTRONIC, MECHANICAL, PHOTOCOPYING OR OTHERWISE), WITHOUT WRITTEN CONSENT OF:
Cargill

REV	DRAWN	DESIGN	CHECK	CHECK	CHECKED	DESCRIPTION
	BY	BY	BY	BY	DATE	

JOB NO.

CADCL JOB NO.	DESIGNED (CADCL)	SCALE	SIZE
	DESIGNED	1:500	A0
	WV		
	DRAWN		
	WV		
	CHECKED		
	CS		
	DRAWING DATE		
	30-10-2019		

Omgevingsvergunning

Vergunde en Toekomstige Situatie

Cargill

PLANT: Ghent Belgium General Terrain

DEPARTMENT

CODE 008-00 110

CADCL PROJECT

JOB NO.

REV DATE 23-01-2026 REV. NO. 4

DWG NO. 01-0008-001030-V4

SHEET 30

CAD FILE NAME:

DRAWING PLOTTED: