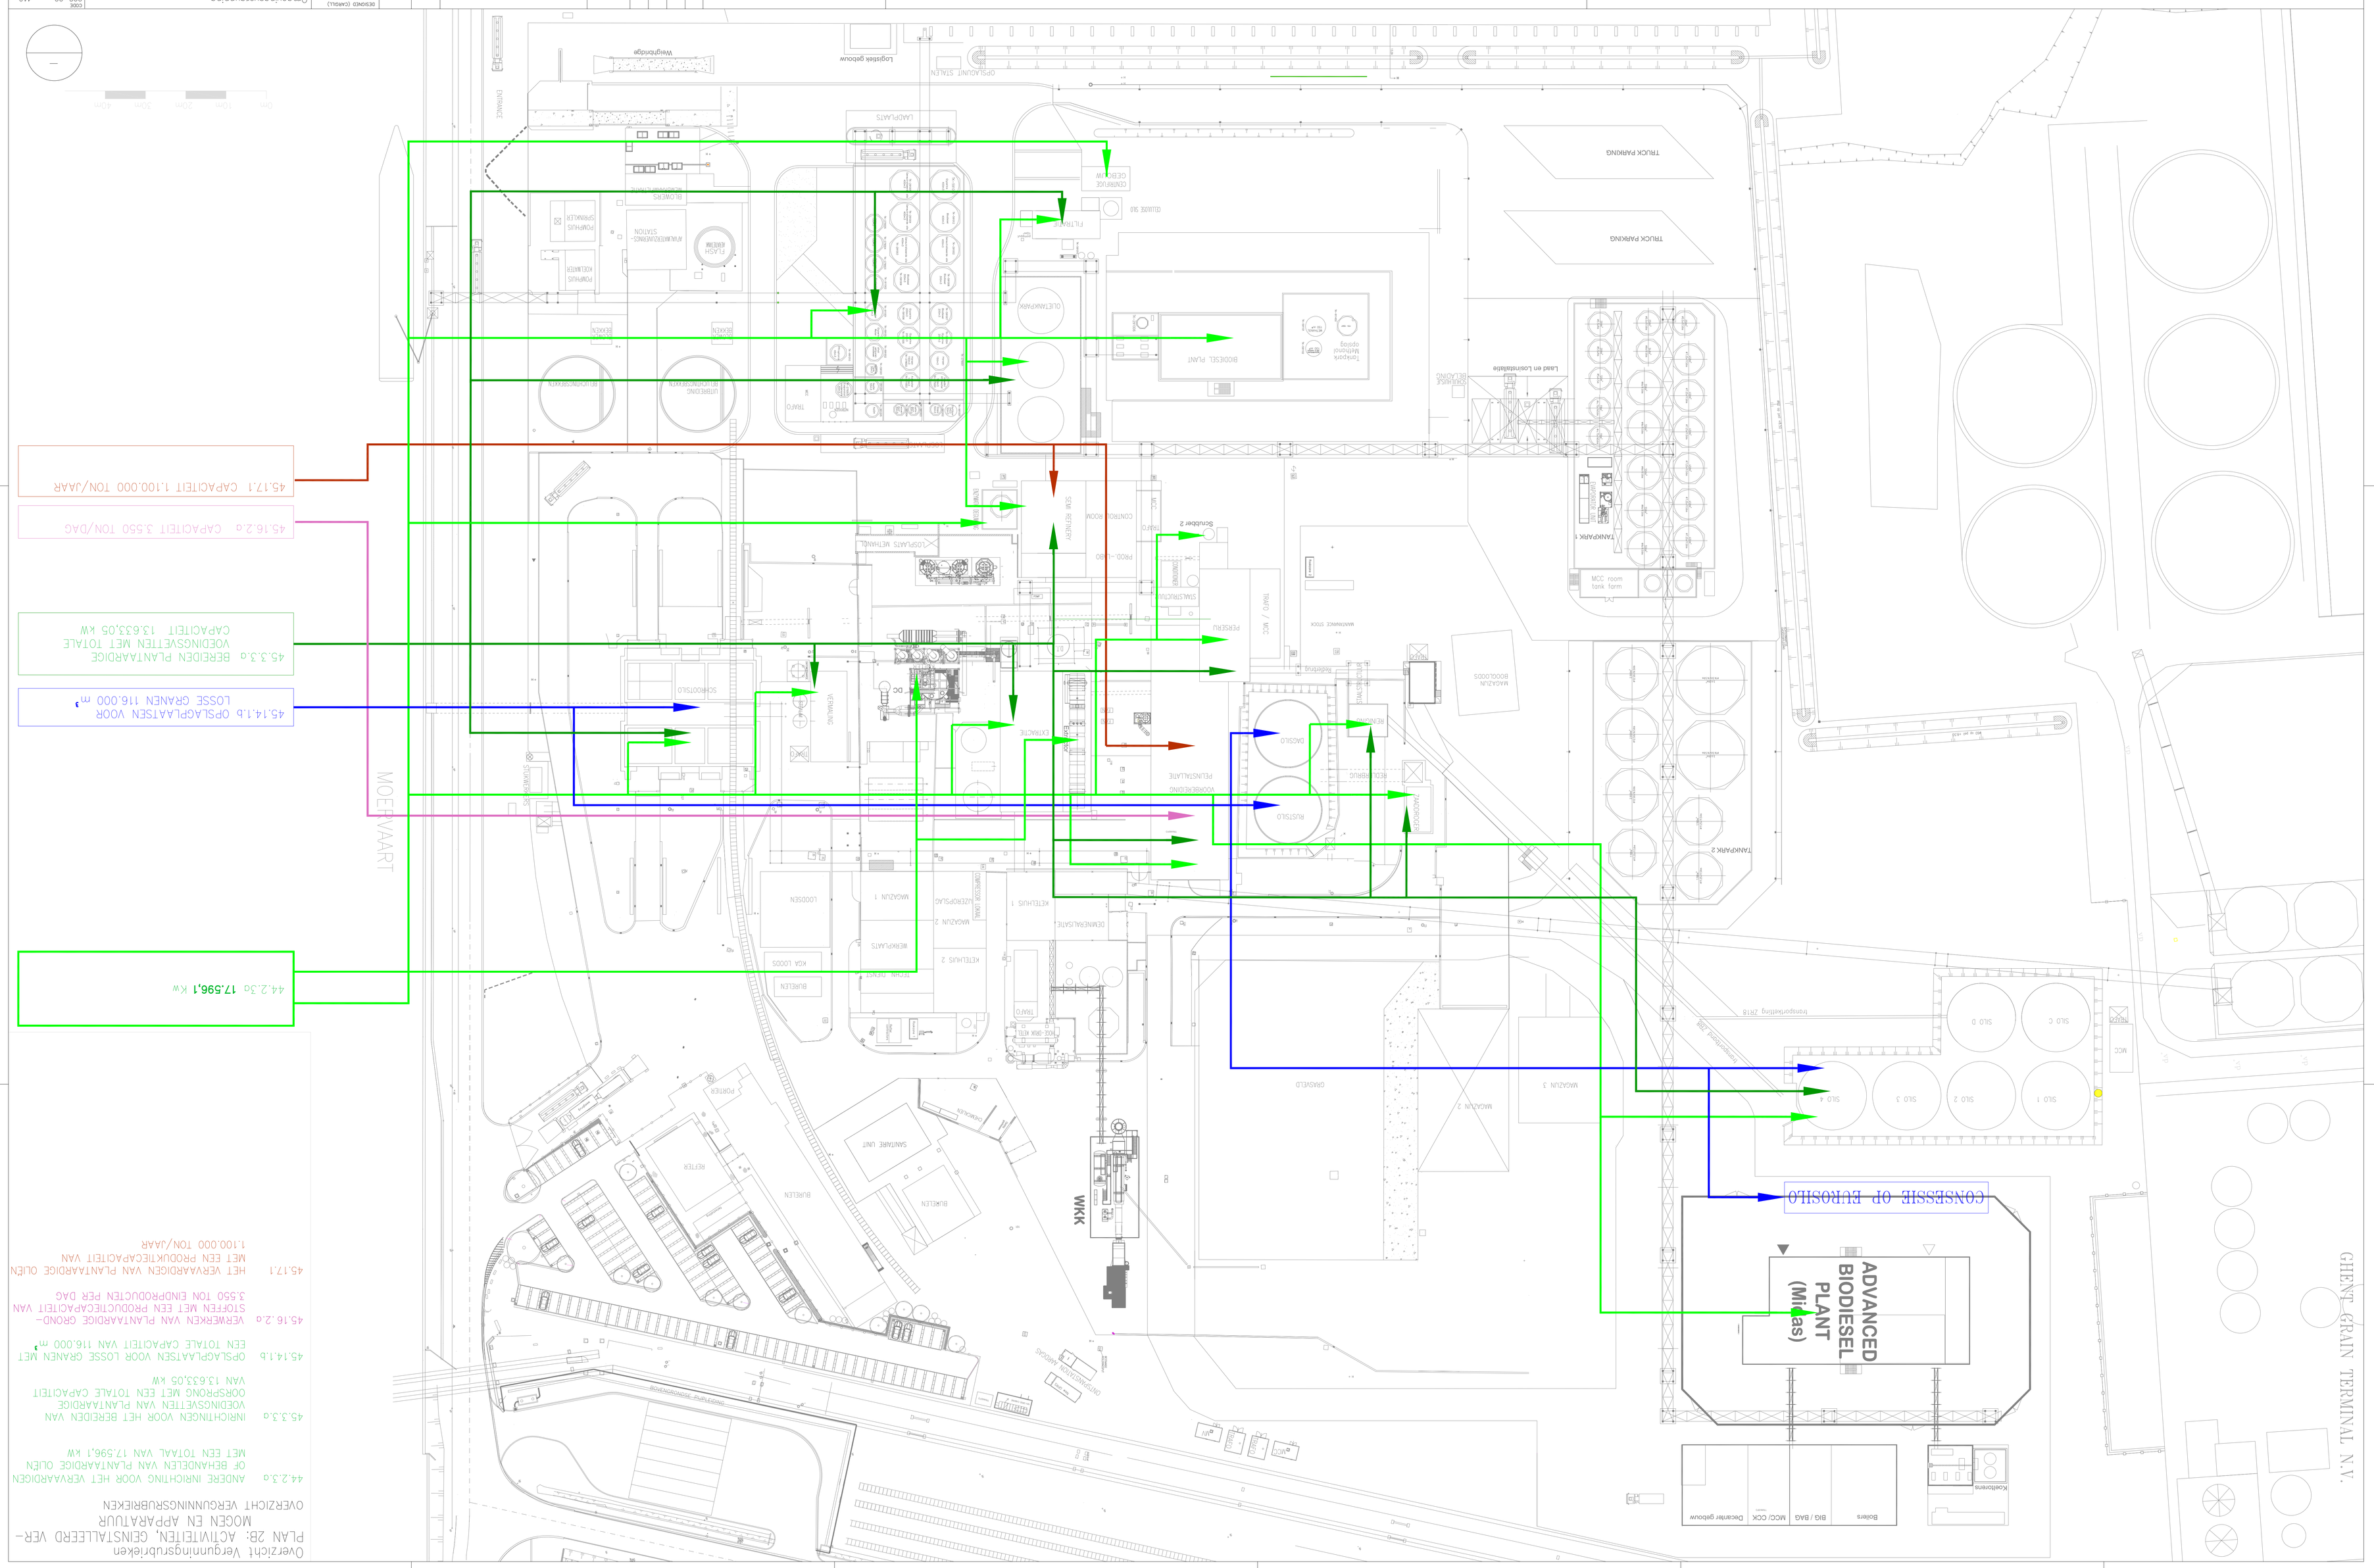

Overzicht Vergunningsrubrieken
PLAN 2B: ACTIVITEITEN, GEINSTALLEERD VER-
MOGEN EN APPARATUUR
OVERZICHT VERGUNNINGSRUBRIEKEN

44.2.3.a	ANDERE INRICHTING VOOR HET VERVAARDIGEN OF BEHANDELEN VAN PLANTAARDIGE OLIEN MET EEN TOTAAL VAN 17.596,1 kW
45.3.3.a	INRICHTINGEN VOOR HET BERGEIDEN VAN VOEDINGSVETTEN VAN PLANTAARDIGE OORSPRONG MET EEN TOTALE CAPACITEIT VAN 13.633,05 kW
45.14.1.b	OPSLAGPLAATSEN VOOR LOSSE GRANEN MET EEN TOTALE CAPACITEIT VAN 116.000 m³
45.16.2.a	VERWERKEN VAN PLANTAARDIGE GRONDSTOFFEN MET EEN PRODUCTIECAPACITEIT VAN 3.550 TON EINDPRODUCTEN PER DAG
45.17.1	HET VERVAARDIGEN VAN PLANTAARDIGE OLIEN MET EEN PRODUKTIECAPACITEIT VAN 1.100.000 TON/JAAR

Omgevingsvergunning

Vergunde en Toekomstige Situatie

Cargill

Cargill Belgium General Terrain

CODE	008-00 110
CADASTRAL PROJECT	
JOB NO.	
DRAWN	SV
DESIGNED	SV
DESIGNED (CARGILL)	CS
CHECKED	WV
DRAWING DATE	23-01-2006
SCALE	1:500
SIZE	A0
CARGILL JOB NO.	
DRAWING NO.	01-0008-001030-V9
REV. DATE	9
REV. NO.	
DEPARTMENT	
SHEET	28

REV.	DRAWN	DESIGN	CHECK	DESIGN	CHECKED	DESCRIPTION

THIS DRAWING IS THE PROPERTY OF CARGILL INCORPORATED AND IS SUBJECT TO RETURN ON DEMAND. NO PART OF THE INFORMATION CONTAINED WITHIN THIS DRAWING MAY BE REPRODUCED, STORED IN A RETRIEVAL SYSTEM OR TRANSMITTED IN ANY FORM (ELECTRONIC, MECHANICAL, PHOTOCOPYING OR OTHERWISE), WITHOUT WRITTEN CONSENT OF:

DRAWING PLOTTED:

CAD FILE NAME: