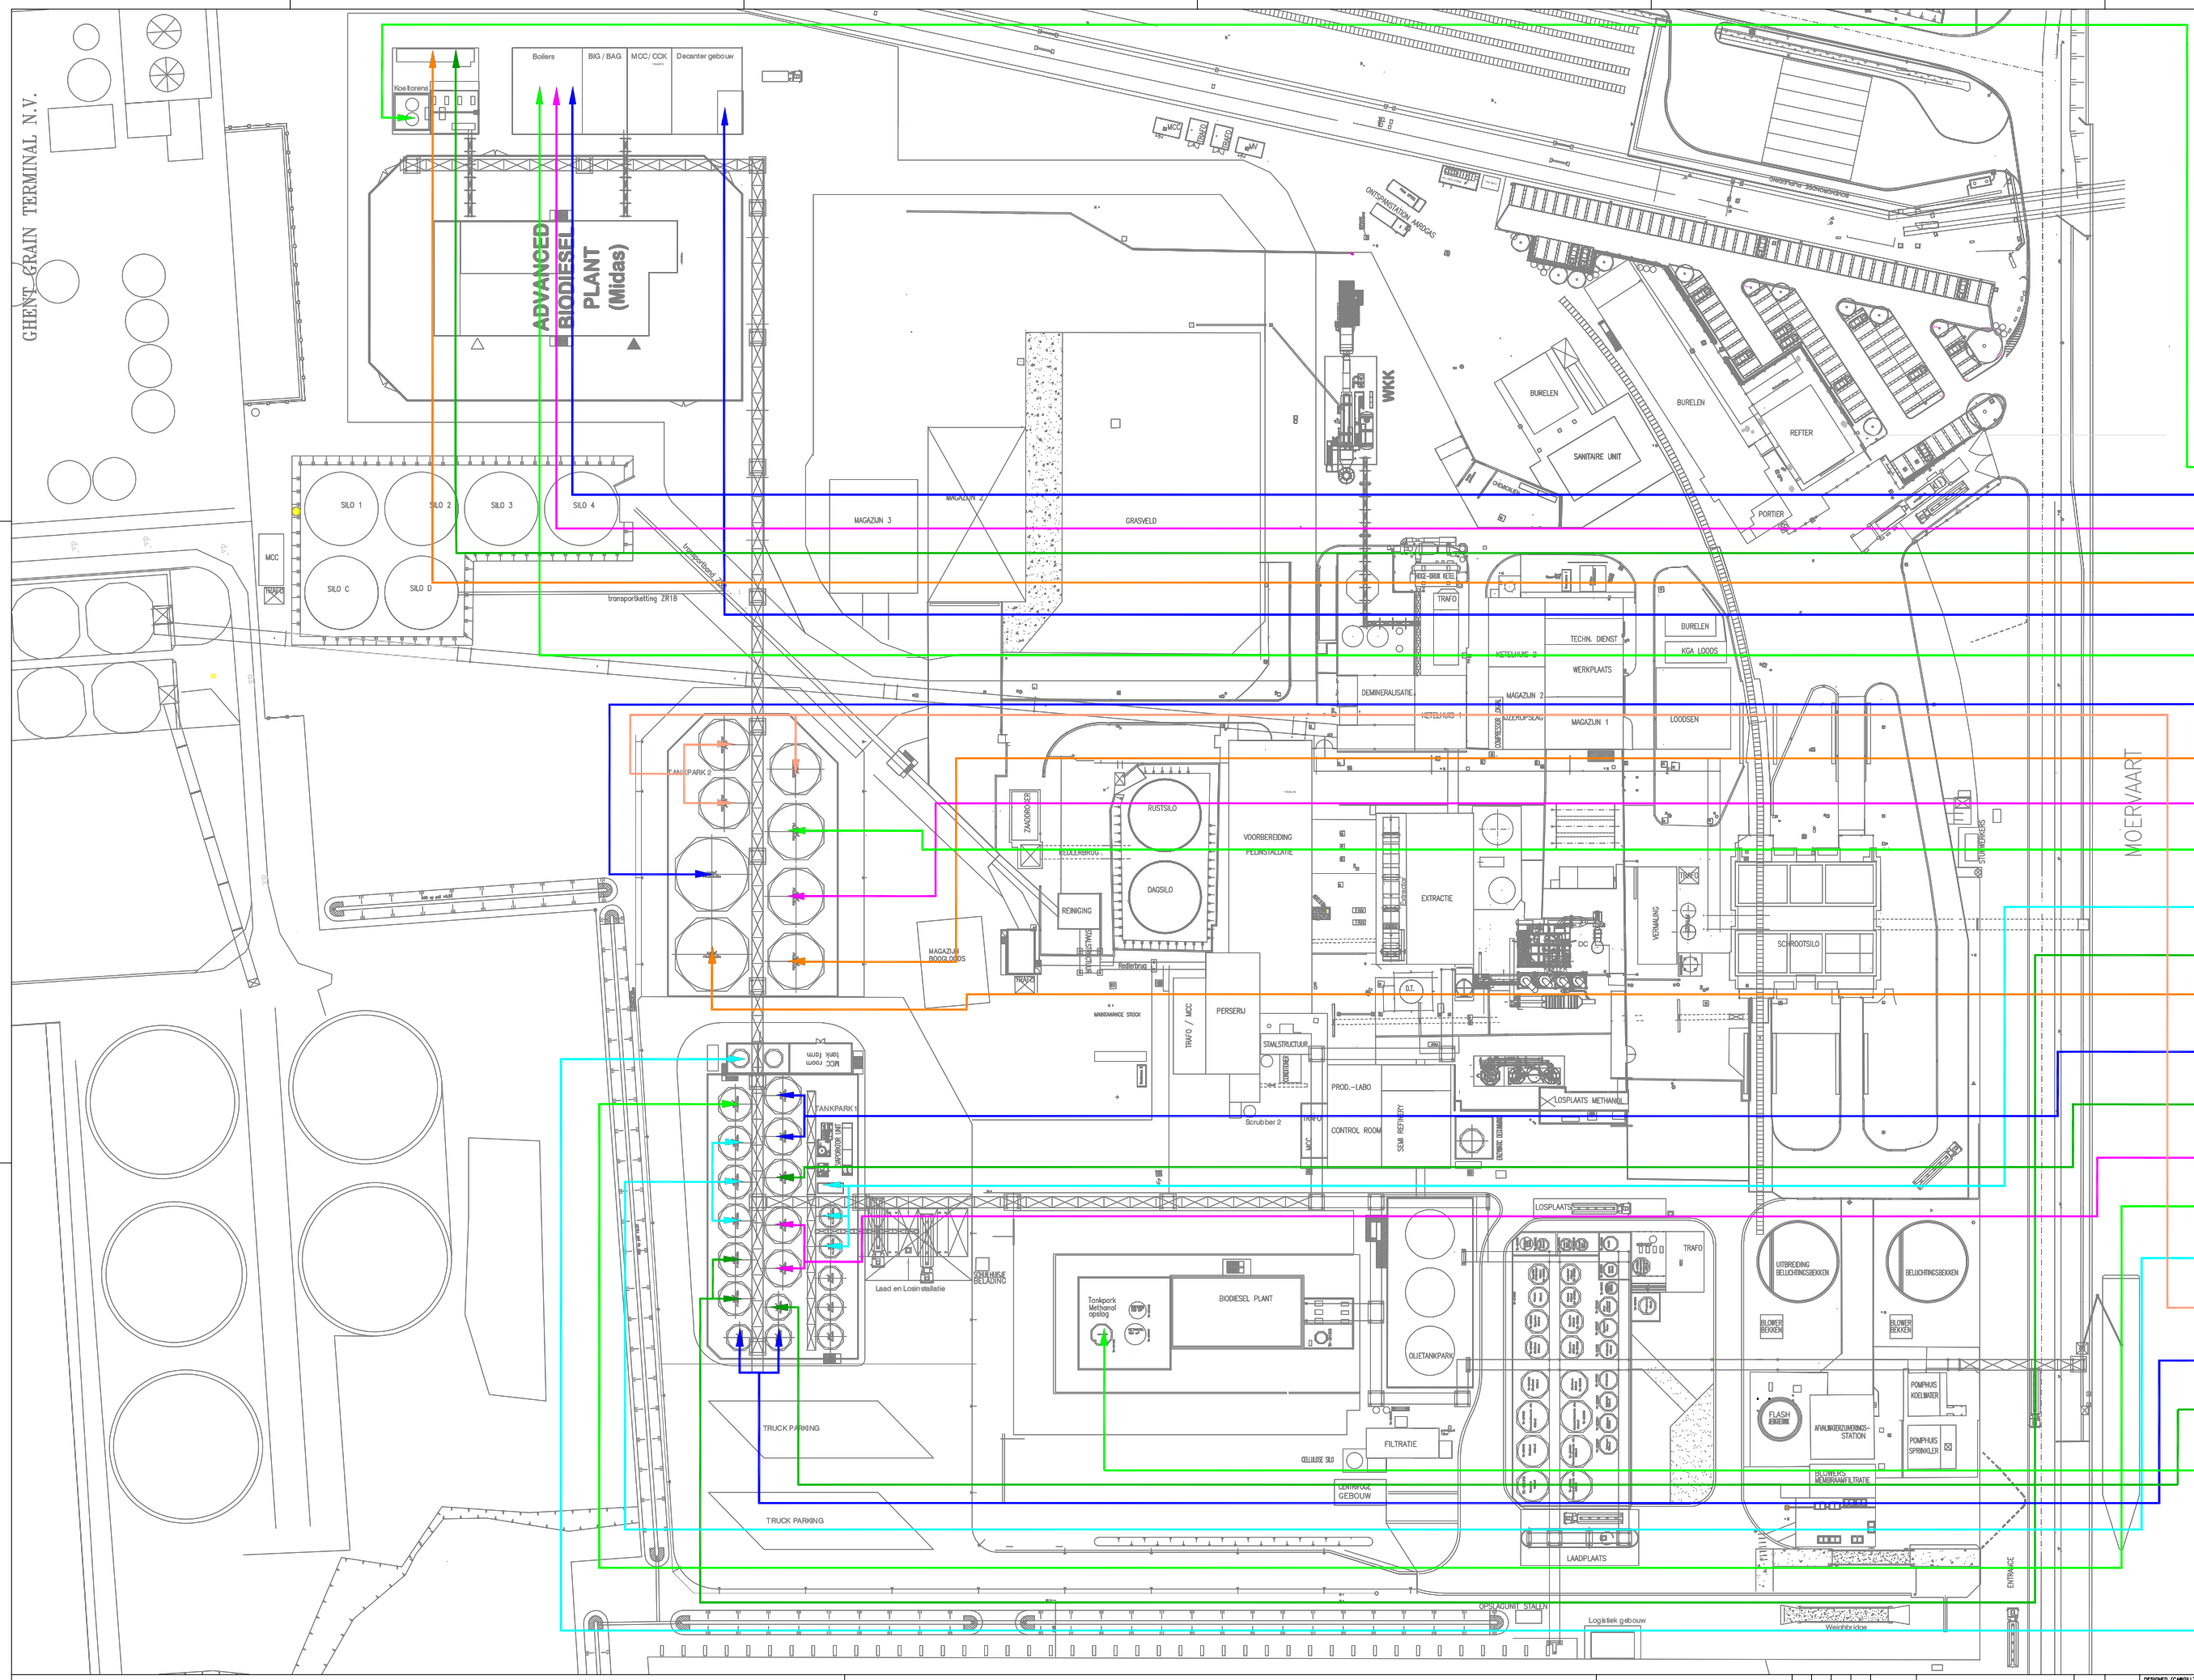

Overzicht Vergunningsrubrieken
PLAN 3C: OPSLAG CLP PRODUCTEN VASTE STOFFEN VLOEISTOFFEN

OVERZICHT VERGUNNINGSRUBRIEKEN

6.4	OPSLAG BRANDBARE VLOEISTOFFEN 32.655.259 L
17.3.2.1.1	OPSLAG VAN STOFFEN MET VP > 55°C 3.889,2 KG
17.3.2.1.2	ONTVLAMBARE STOFFEN GEVARENCAT. 3 274.882,5 KG
17.3.2.2	ONTVLAMBARE STOFFEN GEVARENCAT. 1 EN 2 241.190 KG
17.3.4	BIJTENDE VLOEISTOFFEN EN VASTE STOFFEN 698.701 KG
17.3.5	GIFTIGE VLOEISTOFFEN EN VASTE STOFFEN 231.433 KG
17.3.6	SCHADELIJKE VLOEISTOFFEN EN VASTE STOFFEN 341.246 KG
17.3.7	VLOEISTOFFEN EN VASTE STOFFEN DIE OP LANGE TERMIJN SCHADELIJK ZIJN 411.896 KG
17.3.8	VLOEISTOFFEN EN VASTE STOFFEN GEVAARLIJK VOOR HET AQUATISCH MILIEU 179.477 KG
17.4	OPSLAG VAN GEVAARLIJKE STOFFEN EN VLOEISTOFFEN IN KLEINE VERPAKKINGEN 1445 KG
44.3	OPSLAGPLAATSEN VETTEN EN OLIËN MET EEN TOTALE CAPACITEIT VAN 33.147,6 TON
NI	NIET INGEDEELDE INRICHTINGEN

NI	NALCO 3434 2.400 L
NI	AGRO Hi 60 L
NI	HUWA SAN 150 L
17.3.4	3D TRASAR 6.500 L
17.3.4 17.3.8	NALCO 2.750 L
17.3.6	BLUSSCHUIM 2.500 L
6.4 44.3	THERMISCHE OLIE 4,5 TON/5000 L
6.4 44.3	FEEDSTOCK MIDAS 3.615 TON/3.615.000 L
6.4 44.3	FEEDSTOCK MIDAS 2.487 TON/2.487.000 L
6.4 44.3	FEEDSTOCK MIDAS 2.487 TON/2.487.000 L
6.4 44.3	FEEDSTOCK MIDAS 2.487 TON/2.487.000 L
6.4 44.3	FEEDSTOCK MIDAS 363 TON/363.000 L
6.4 44.3	FEEDSTOCK MIDAS 1.104 TON/1.104.000 L
6.4 44.3	FEEDSTOCK MIDAS 3.615 TON/3.615.000 L
6.4 44.3	FEEDSTOCK MIDAS 1.104 TON/1.104.000 L
6.4 44.3	FEEDSTOCK MIDAS 552 TON/552.000 L
6.4 44.3	FEEDSTOCK MIDAS 1.104 TON/1.104.000 L
6.4 44.3	FEEDSTOCK MIDAS 552 TON/552.000 L
6.4 44.3	BIOSOLVENT FAME 1.457 TON/1.656.000 L
6.4 44.3	FAME 3.239 TON/3.681.000 L
6.4 44.3	GLYCERINE 680 TON/544.000 L
6.4 44.3	BIO HEATING AGENT (BHA) 256 TON/272.000 L
17.3.2.2	FLOATING COMPONENTS (FCO) 132.000 L
17.3.4	NATRIUMHYDROXIDE 50% 38.000 L

0m 10m 20m 30m 40m

THIS DRAWING IS THE PROPERTY OF CARGILL INCORPORATED AND IS SUBJECT TO RETURN ON DEMAND. NO PART OF THE INFORMATION CONTAINED WITHIN THIS DRAWING MAY BE REPRODUCED, STORED IN A RETRIEVAL SYSTEM OR TRANSMITTED IN ANY FORM, (ELECTRONIC, MECHANICAL, PHOTOCOPYING OR OTHERWISE), WITHOUT WRITTEN CONSENT OF:
Cargill

REV.	DRAWN BY	DESIGN BY	CHECK BY	CHECKED DATE	DESCRIPTION	JOB NO.	CARGILL JOB NO.

DESIGNED (CARGILL): WV
DESIGNED: WV
DRAWN: WV
CHECKED: GS
DRAWING DATE: 30-10-2019
SCALE: 1:500
SIZE: A0

Omgevingsvergunning
Vergunde en Toekomstige Situatie

Cargill

PLANT: Ghent Belgium
DEPARTMENT: General, Terrain

CODE: 008-00 110
CARGILL PROJECT:
JOB NO.:
REV. DATE: 23-01-2026
REV. NO.: 5
DWG. NO.: 01-0008-001030-V5
Sheet: 3C

DRAWING PLOTTED:
CAD FILE NAME: